
SKILLING - HELLE - CHRISTIANSEN - ROBERTSON Structural & Civil Engineers

PROJECT THE WORLD TRADE CENTER | TITLE TRUSS ELEVATION | DATE 5-15-67

REVISIONS
6-7-68

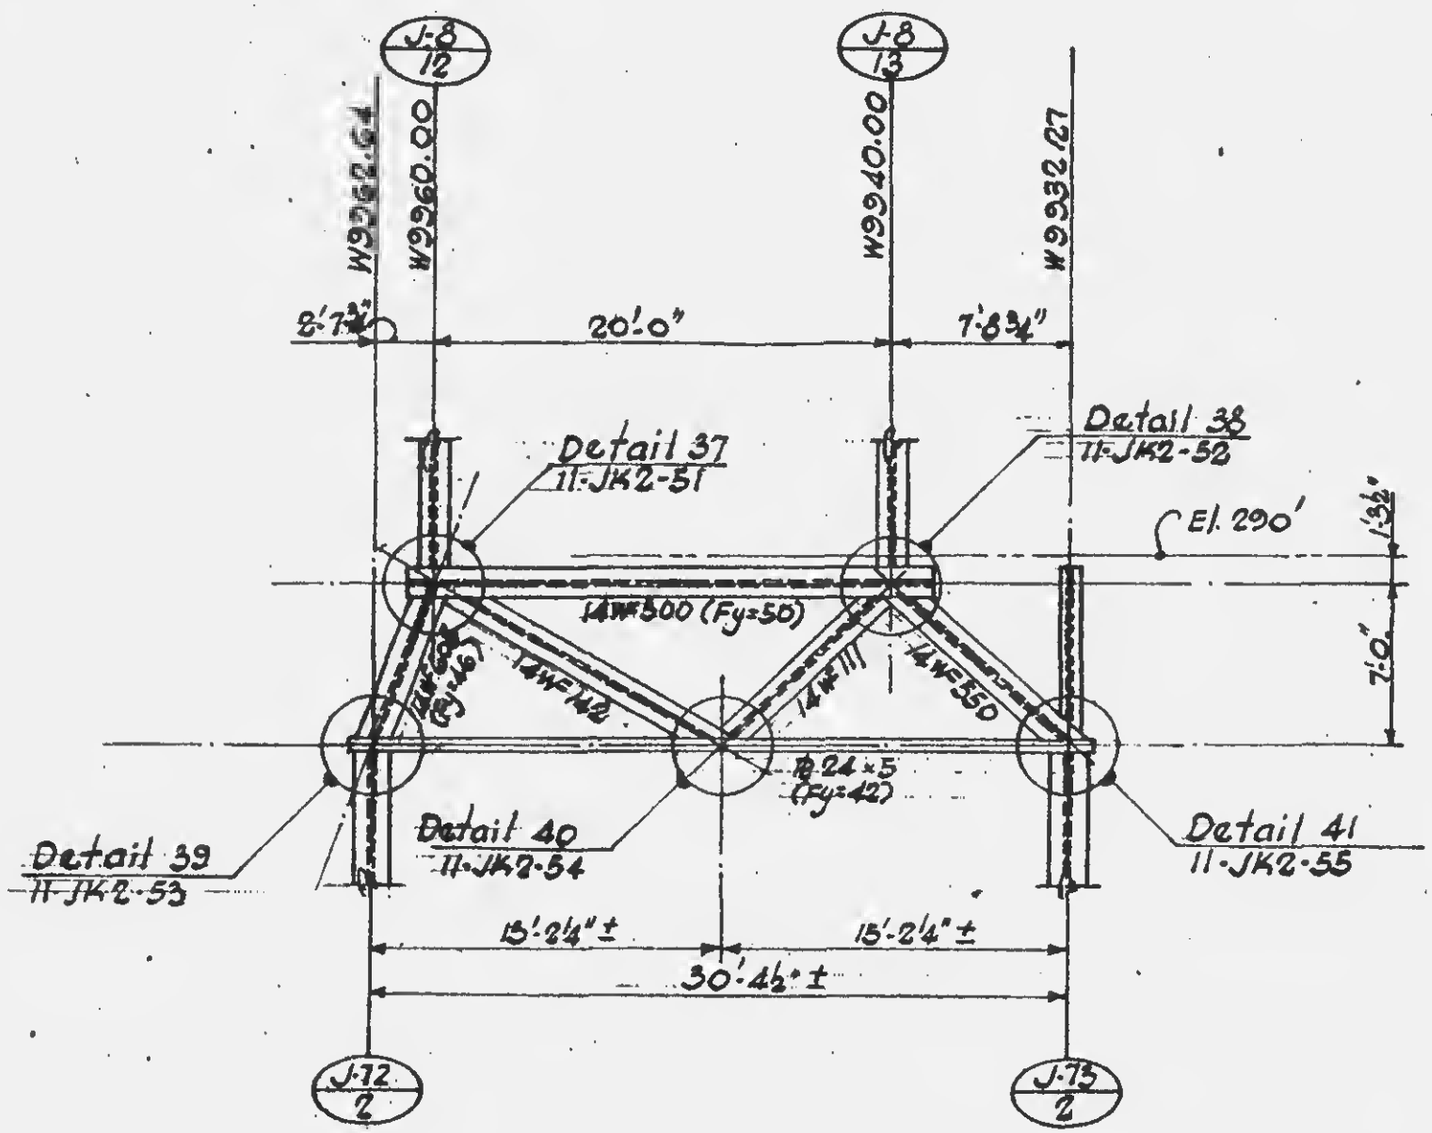

TRUSS JT-10

1/8" = 1'-0"
(at N4997.50)

Notes:

1. All steel shall have a minimum yield stress of 36 KSI, except as noted.
2. For tie-bar (bottom chord) material see note on Detail A, 11-JK2-9.

LICENSED PROFESSIONAL ENGINEER
LESLIE E. ROBERTSON
No. 34960
THE STATE OF NEW YORK

11-J1-11