
SKILLING - HELLE - CHRISTIANSEN - ROBERTSON Structural & Civil Engineers


PROJECT THE WORLD TRADE CENTER | TITLE TRUSS DETAILS | DATE 5-15-67

REVISIONS
4-5-68
4-26-68
4-18-69

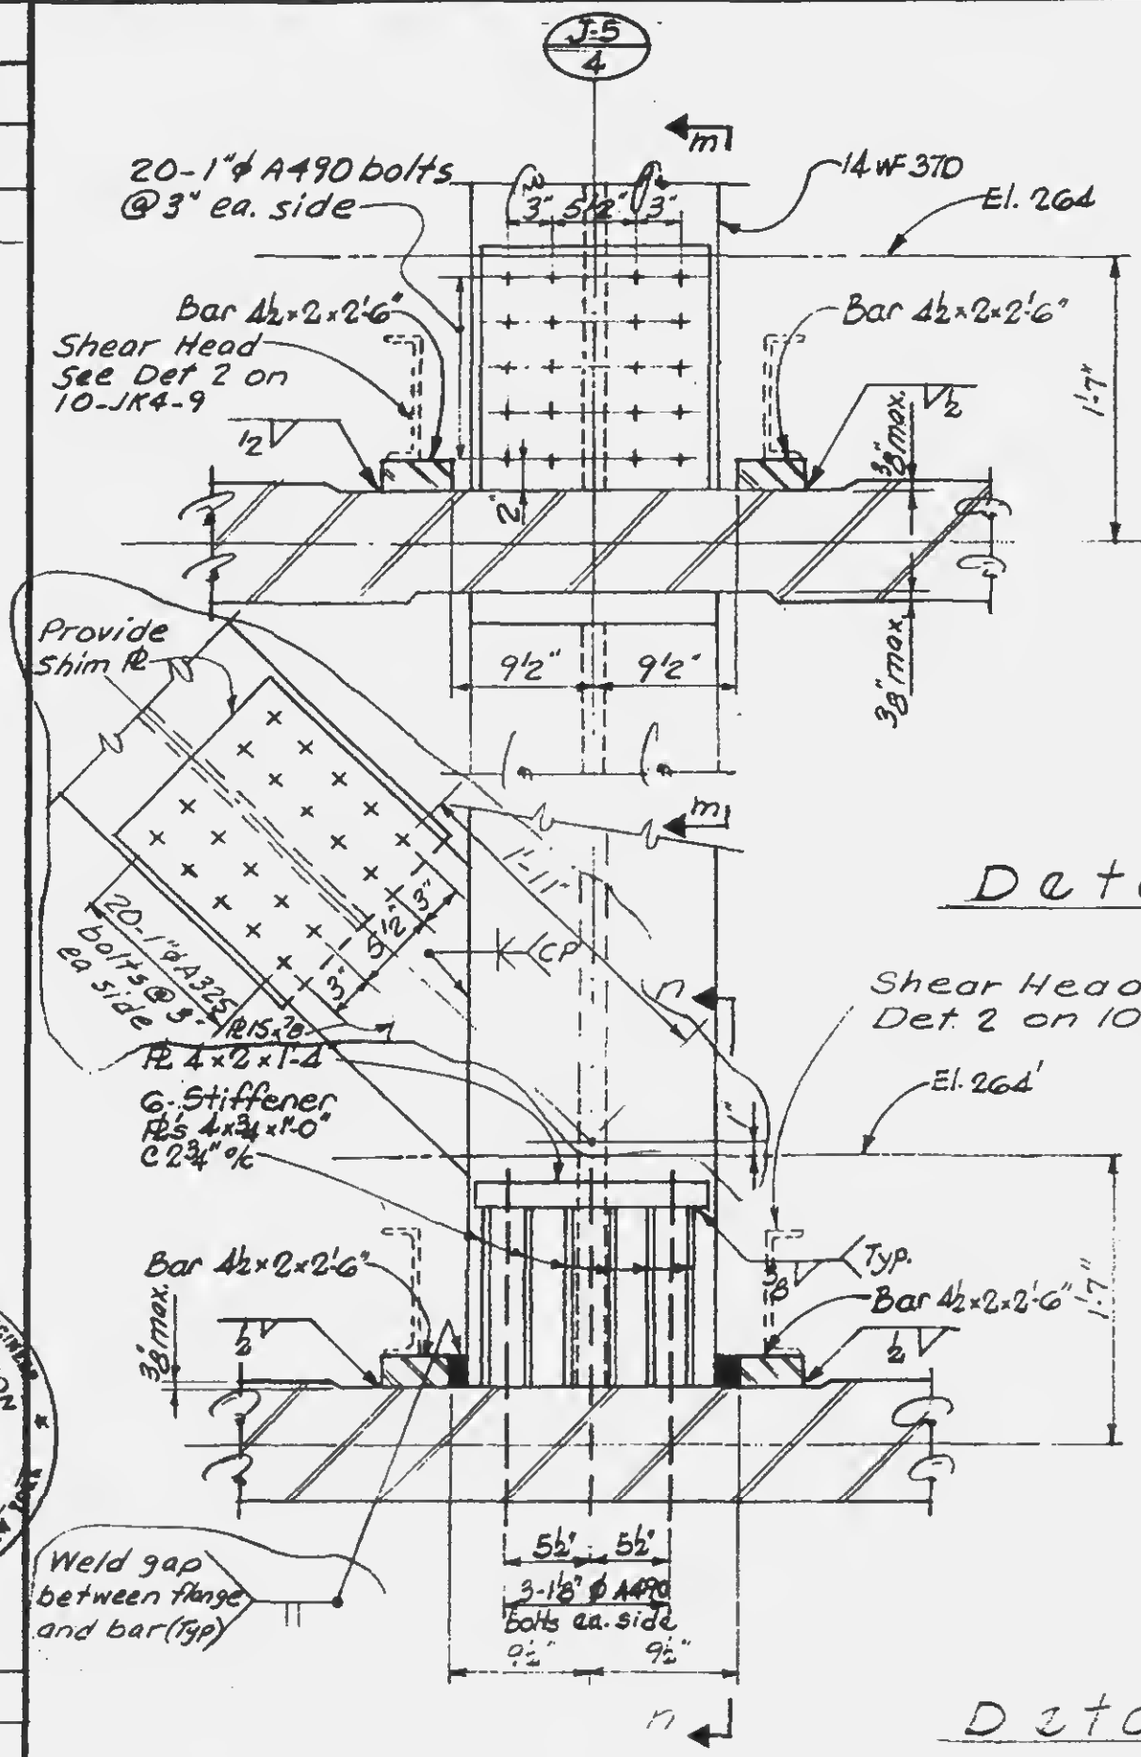


Detail 4

Detail 5

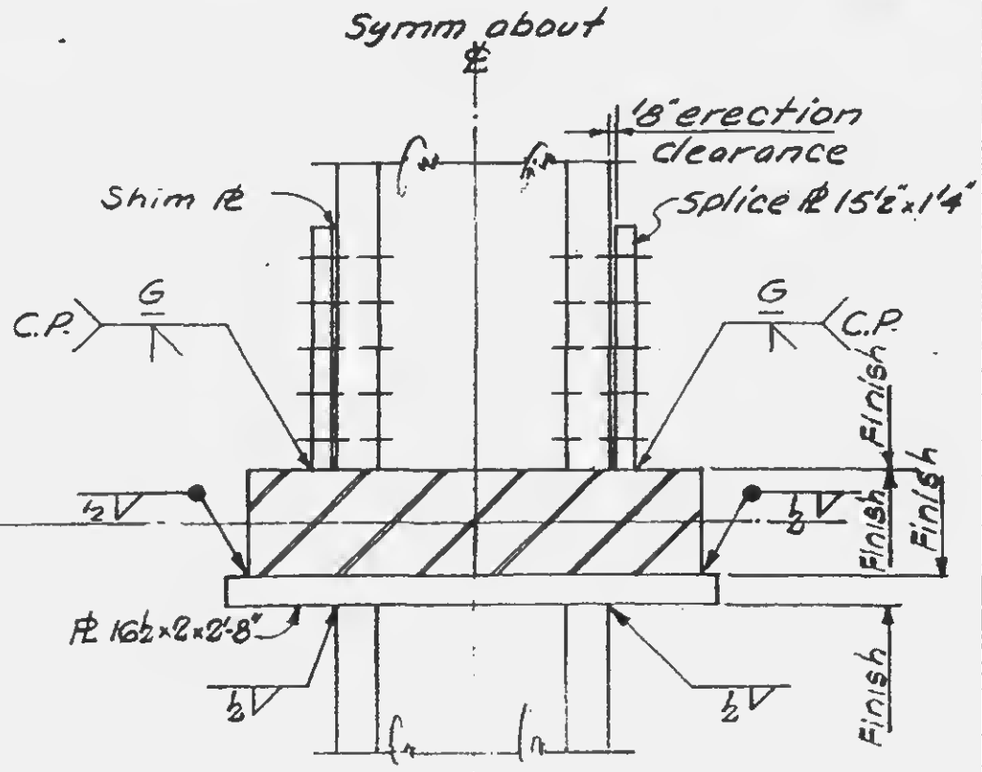

Section m-m

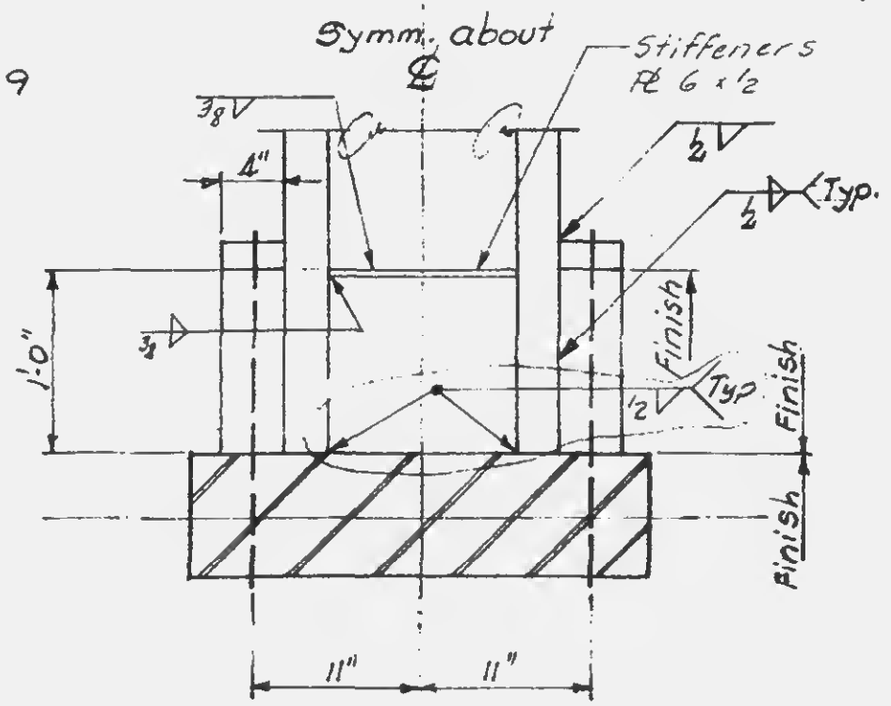

Section n-n

LICENSED PROFESSIONAL ENGINEER
LESLIE E. ROBERTSON
No. 34360
UNIVERSITY OF THE STATE OF NEW YORK

DRAWN A.F.
REVIEWED E.L.

11-JK2-6