
SKILLING - HELLE - CHRISTIANSEN - ROBERTSON

PROJECT THE WORLD TRADE CENTER | TITLE TAPER PLATE DETAILS | DATE

REVISIONS
4-5-68
4-26-68

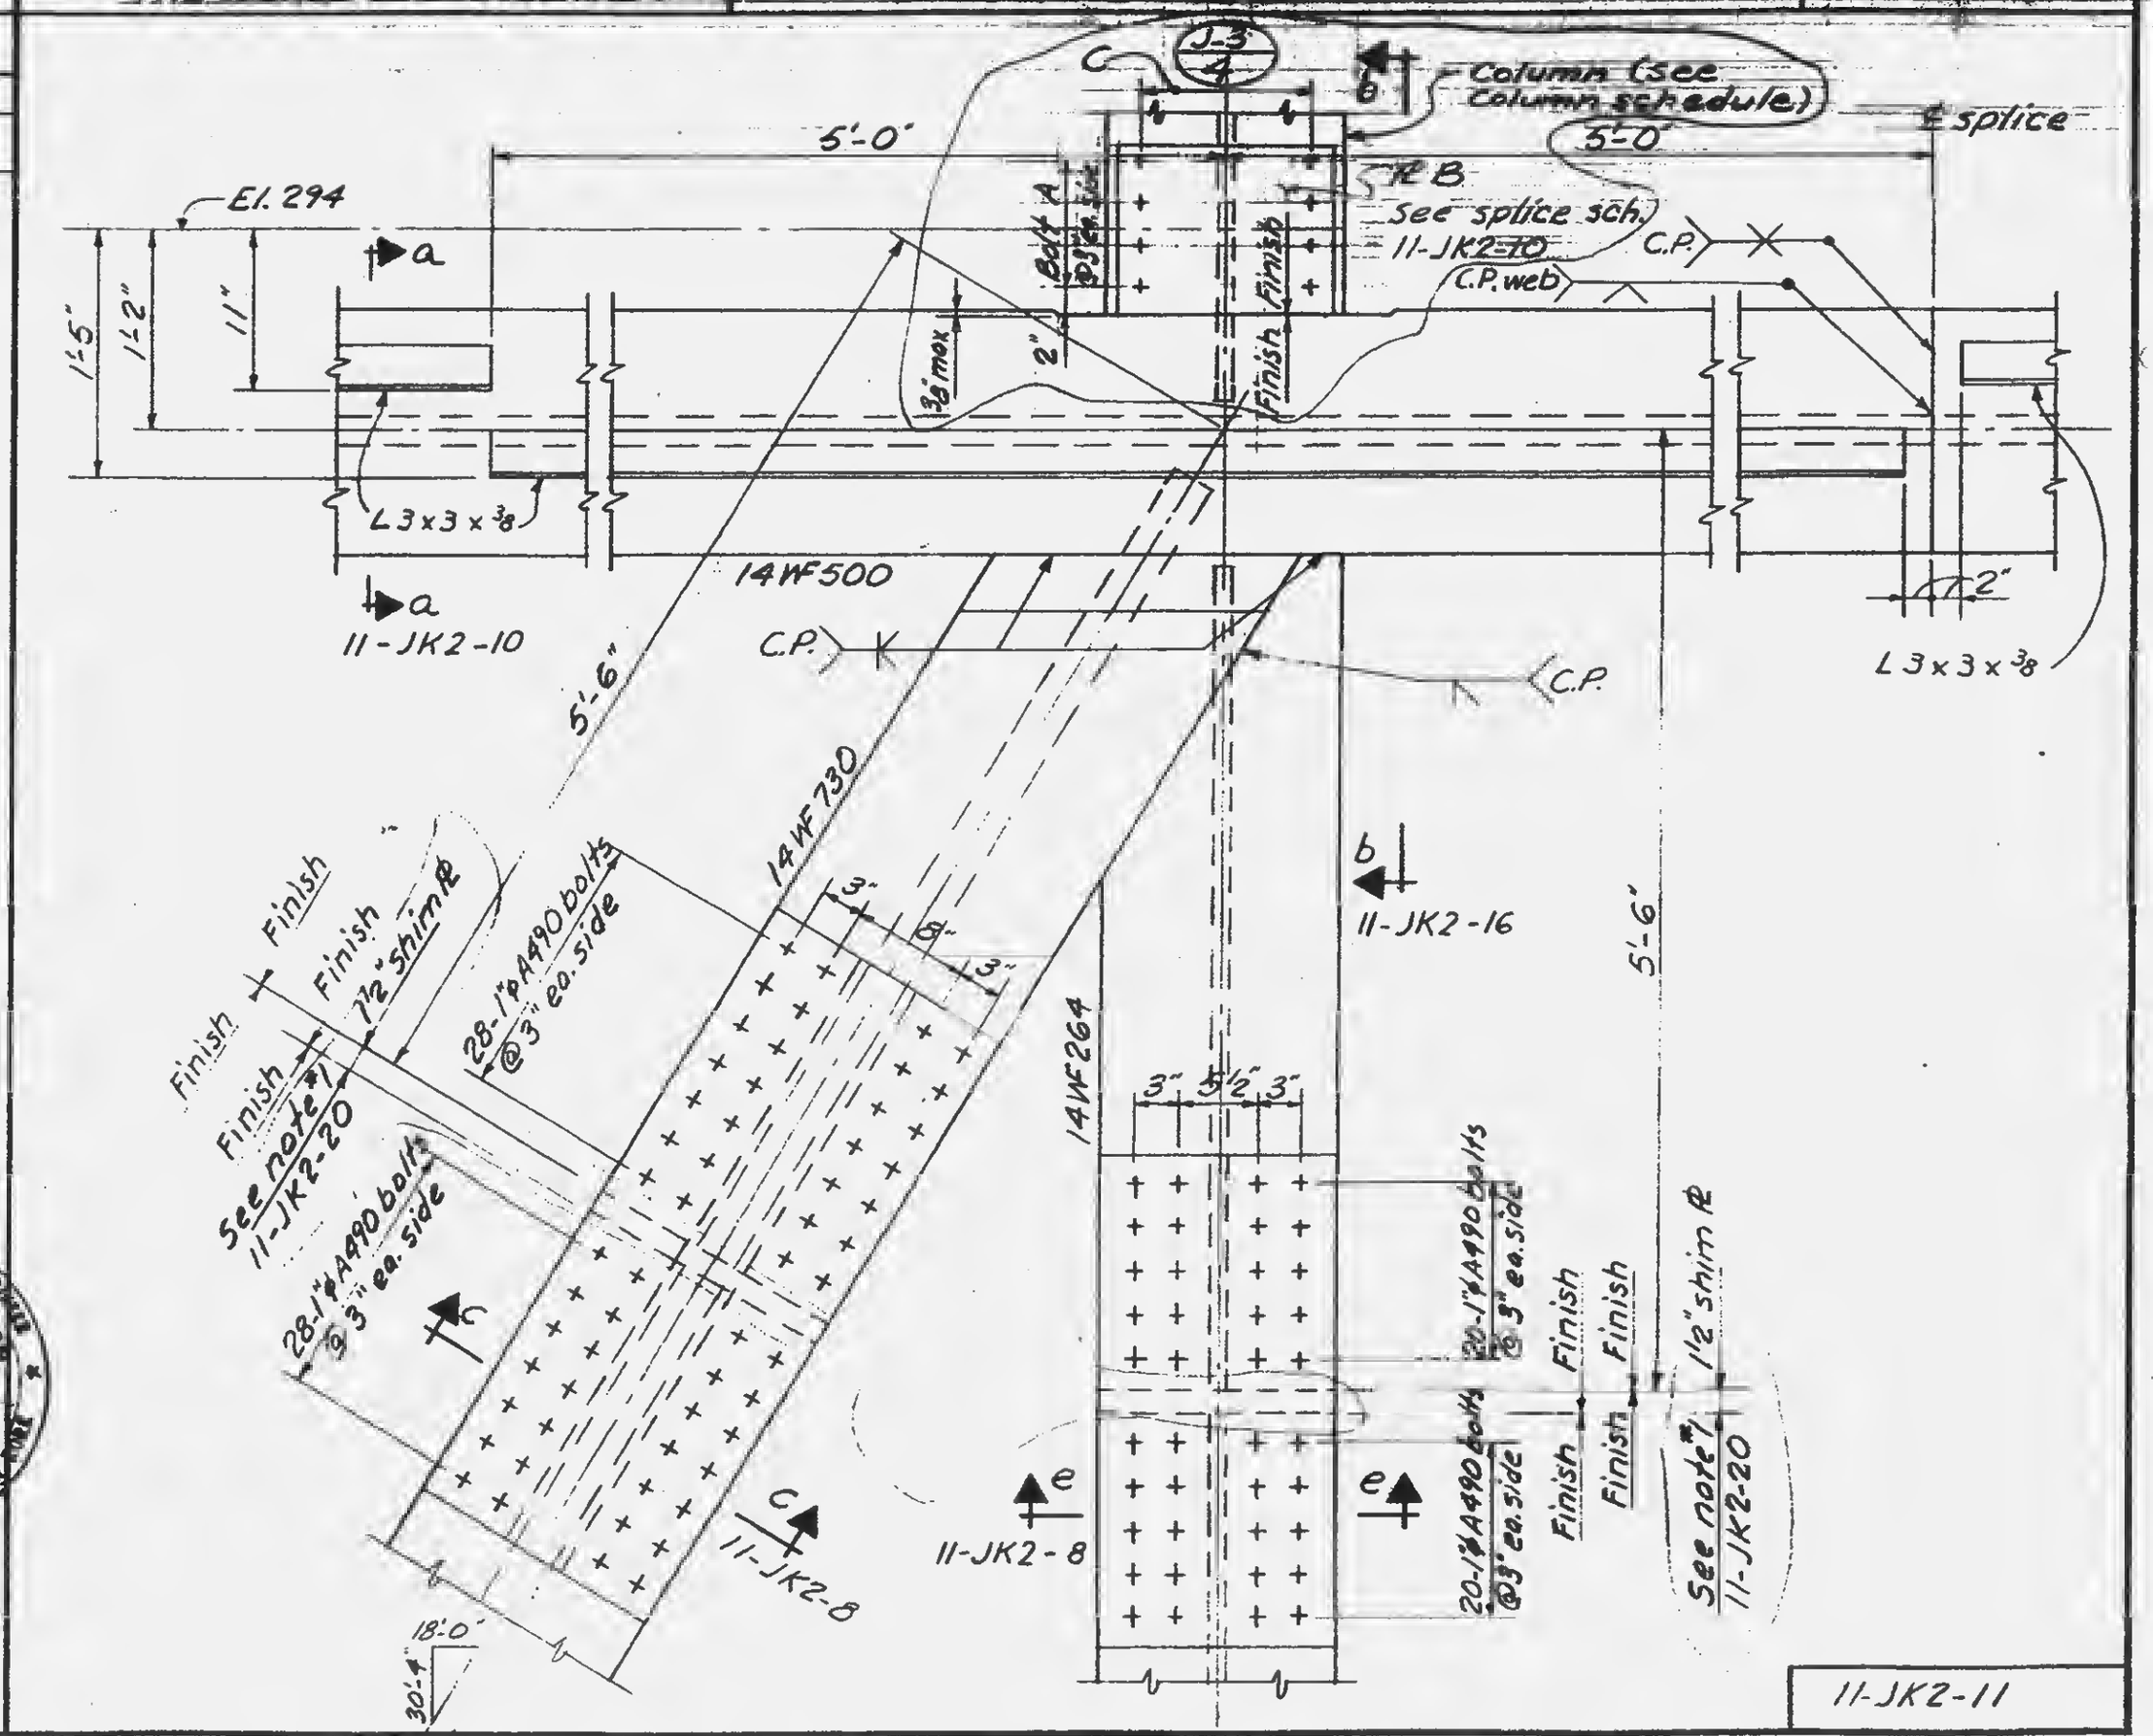

LICENSED PROFESSIONAL ENGINEER
LESLIE E. ROBERTSON
No. 54360
STATE OF NEW YORK

11-JK2-11