
SKILLING - HELLE - CHRISTIANSEN - ROBERTSON Structural & Civil Engineers

PROJECT THE WORLD TRADE CENTER | TITLE TRUSS DETAIL 23 | DATE 5-15-67

REVISIONS

5-1-68

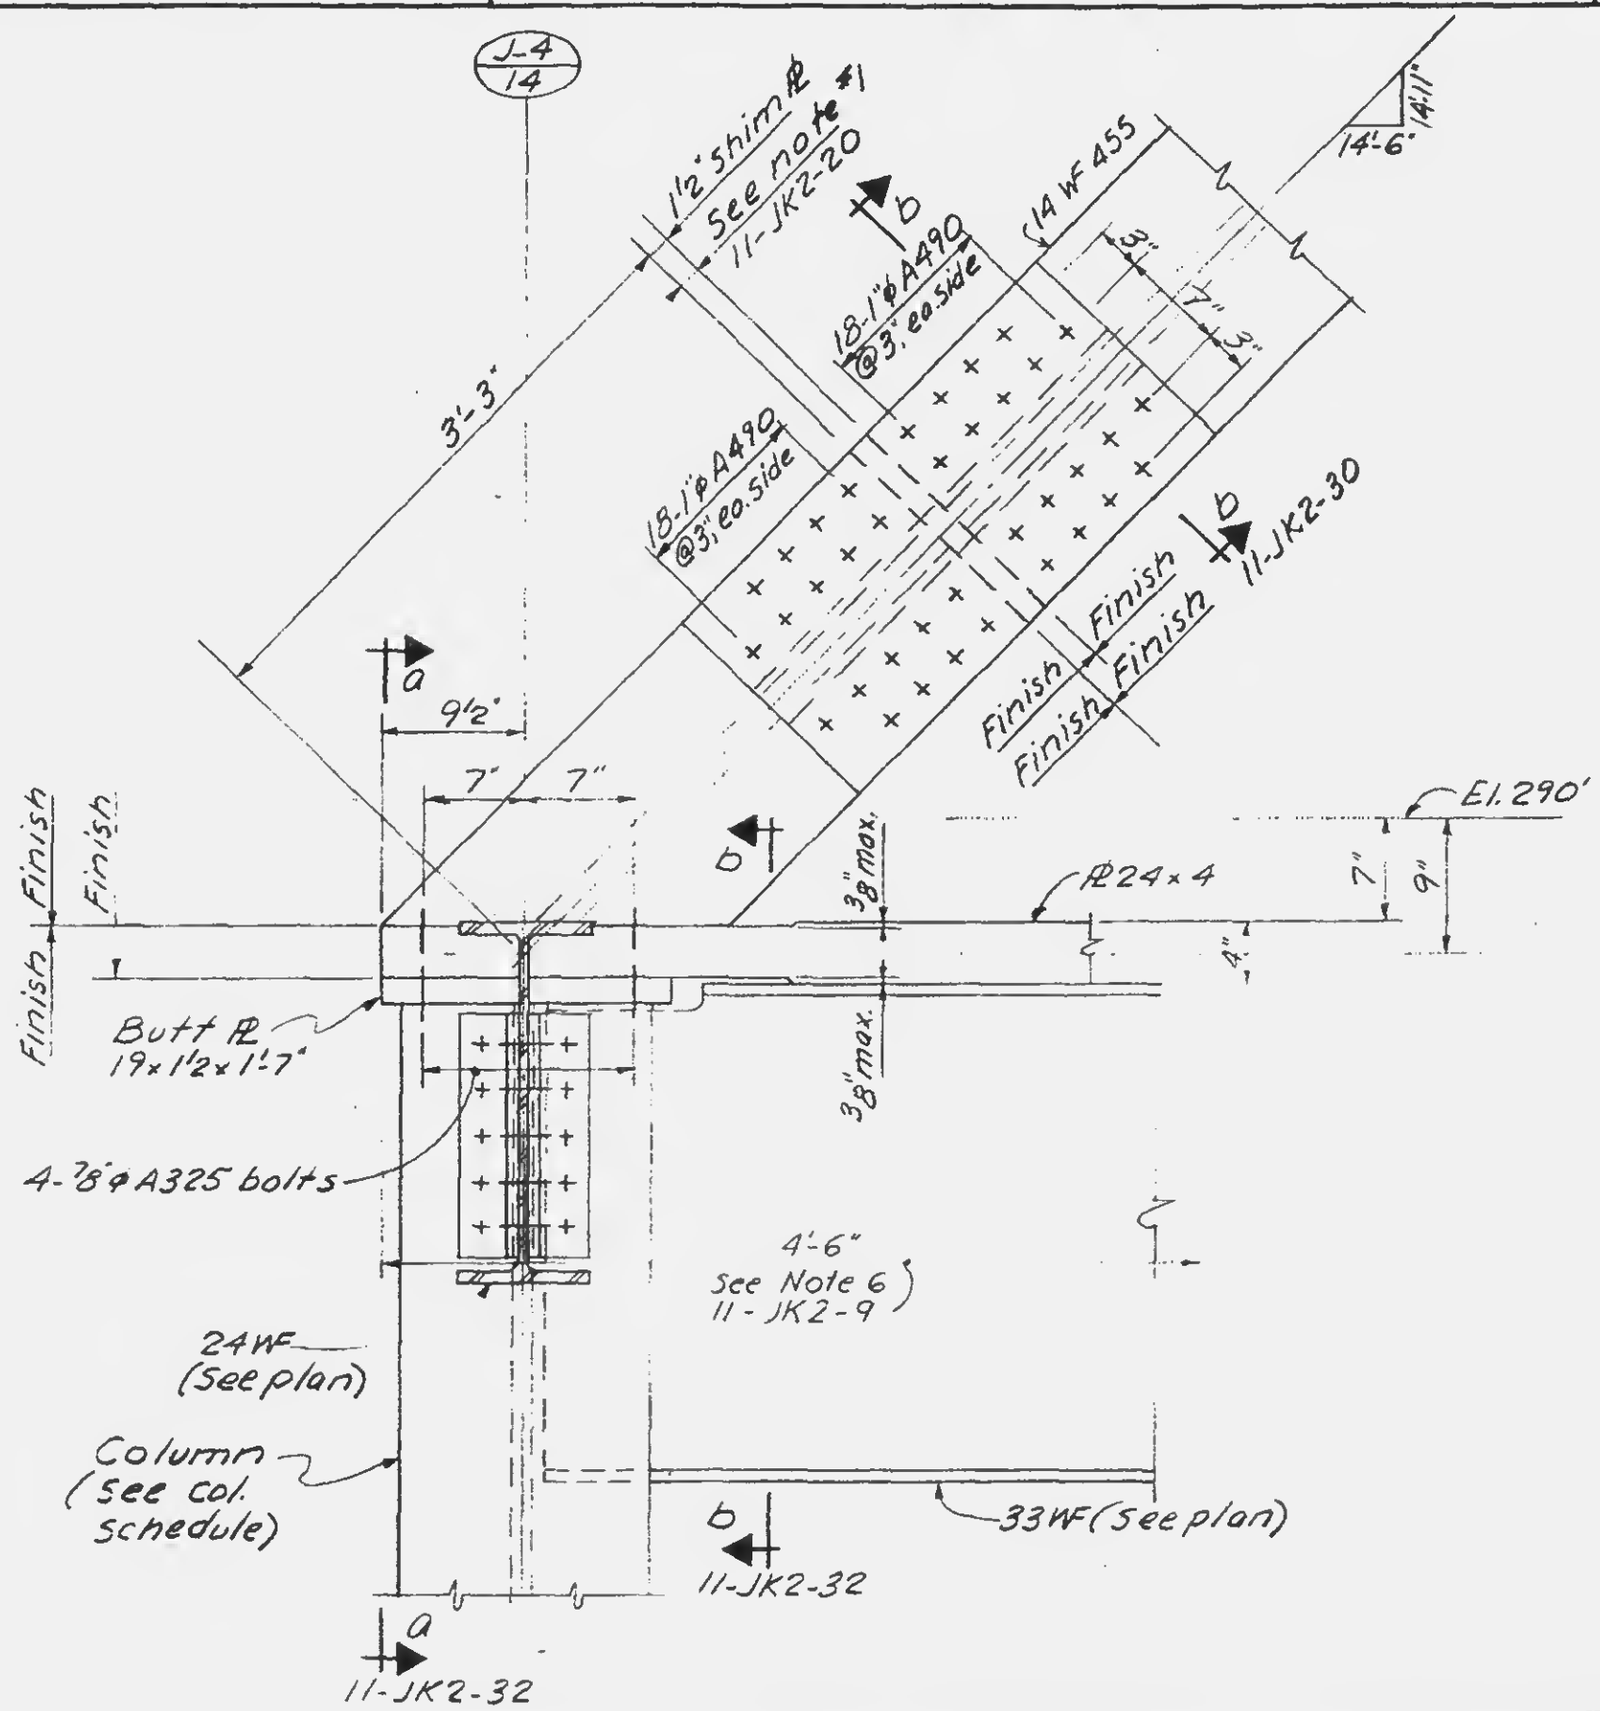

LICENSED PROFESSIONAL ENGINEER LESLIE E. ROBERTSON No. 34310 UNIVERSITY OF THE STATE OF NEW YORK

11-JK2-31