
SKILLING - HELLE - CHRISTIANSEN - ROBERTSON Structural & Civil Engineers

PROJECT THE WORLD TRADE CENTER | TITLE TRUSS DETAILS | DATE 5-15-67


REVISIONS

5-1-68

J-4 / 16

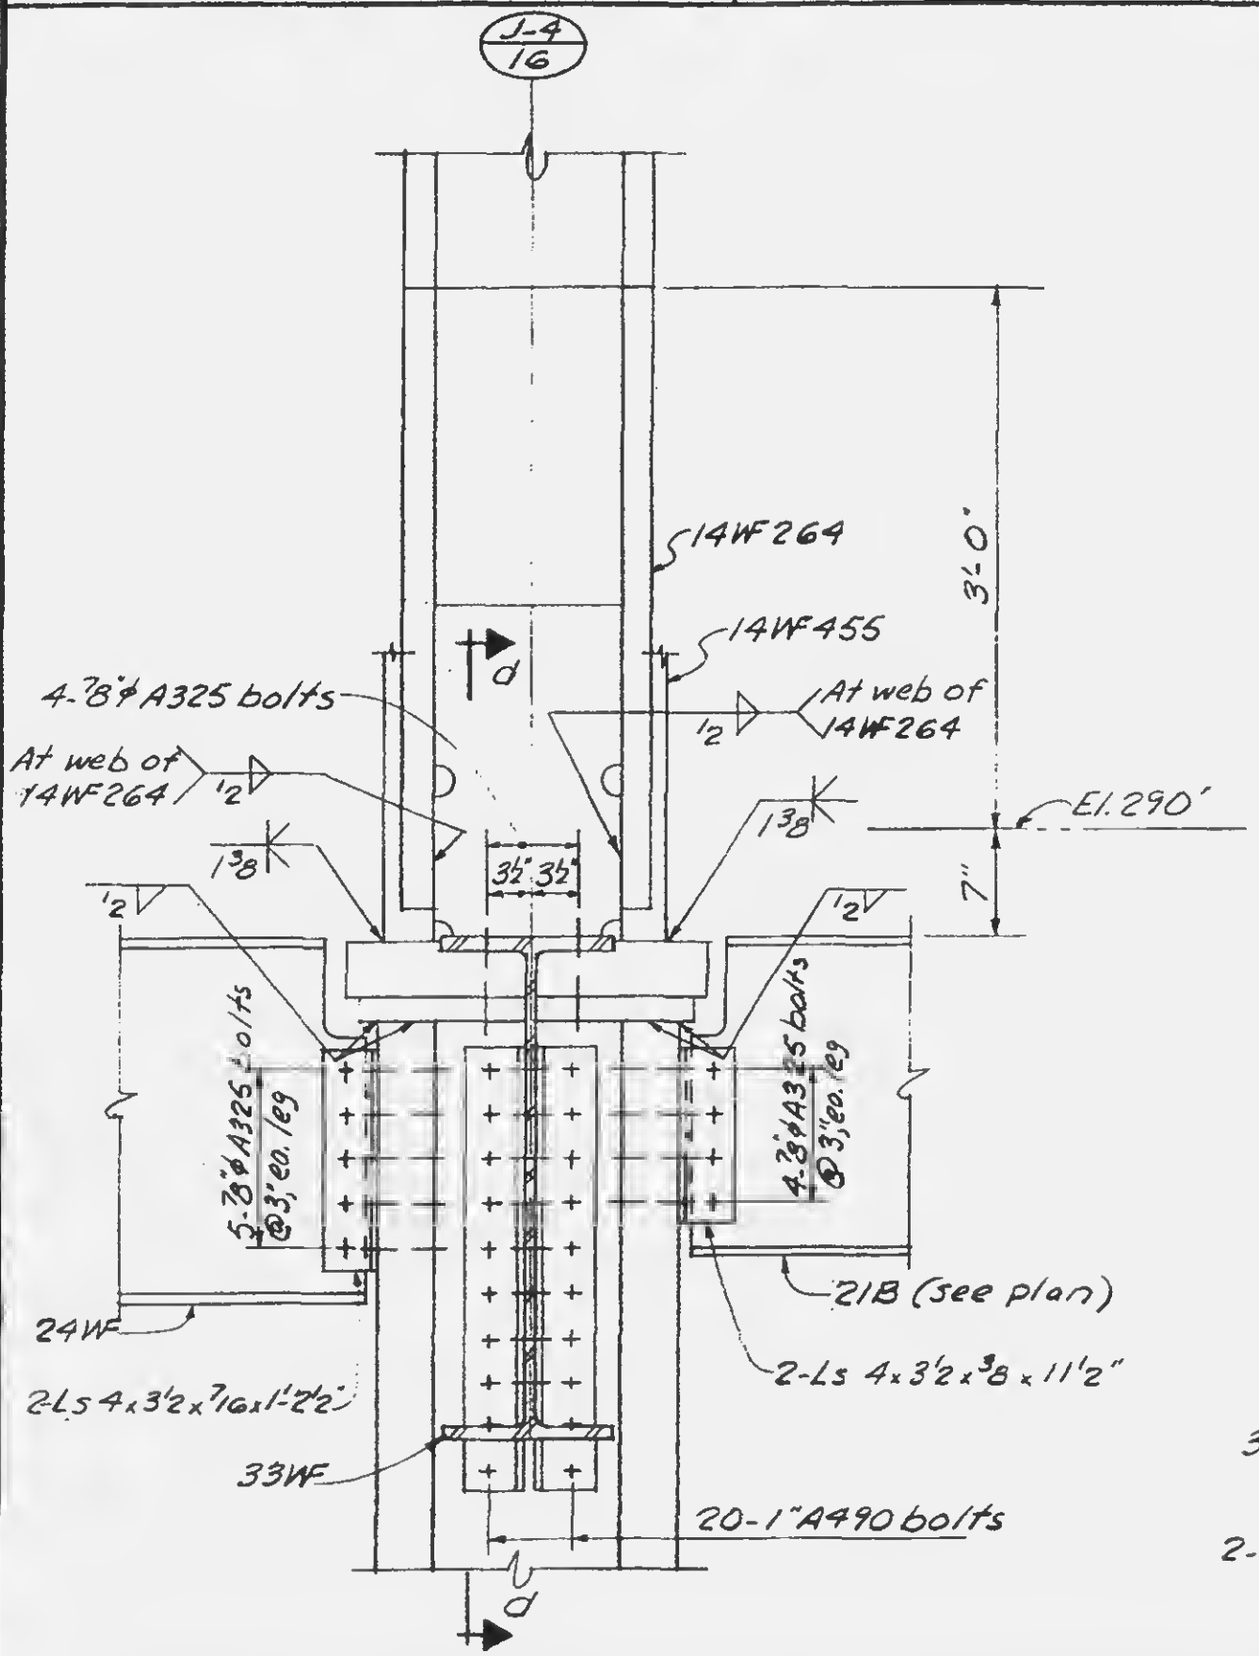

Section a-a

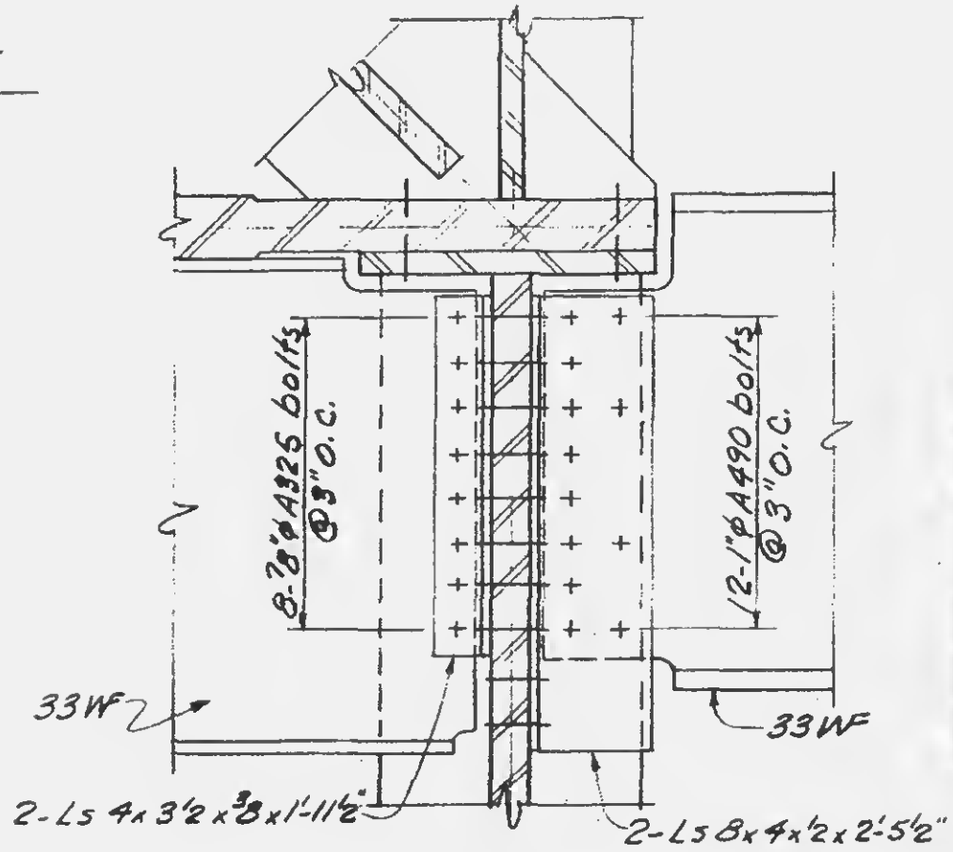

Section d-d

11-JK2-34

LICENSED PROFESSIONAL ENGINEER LESLIE E. ROBERTSON No. 84360 UNIVERSITY OF THE STATE OF NEW YORK