

SKILLING - HELLE - CHRISTIANSEN - ROBERTSON — Structural & Civil Engineers


PROJECT THE MOBIL TOWER CENTER | TITLE TYPICAL DETAIL 27 | DATE 5-1-68

REVISIONS

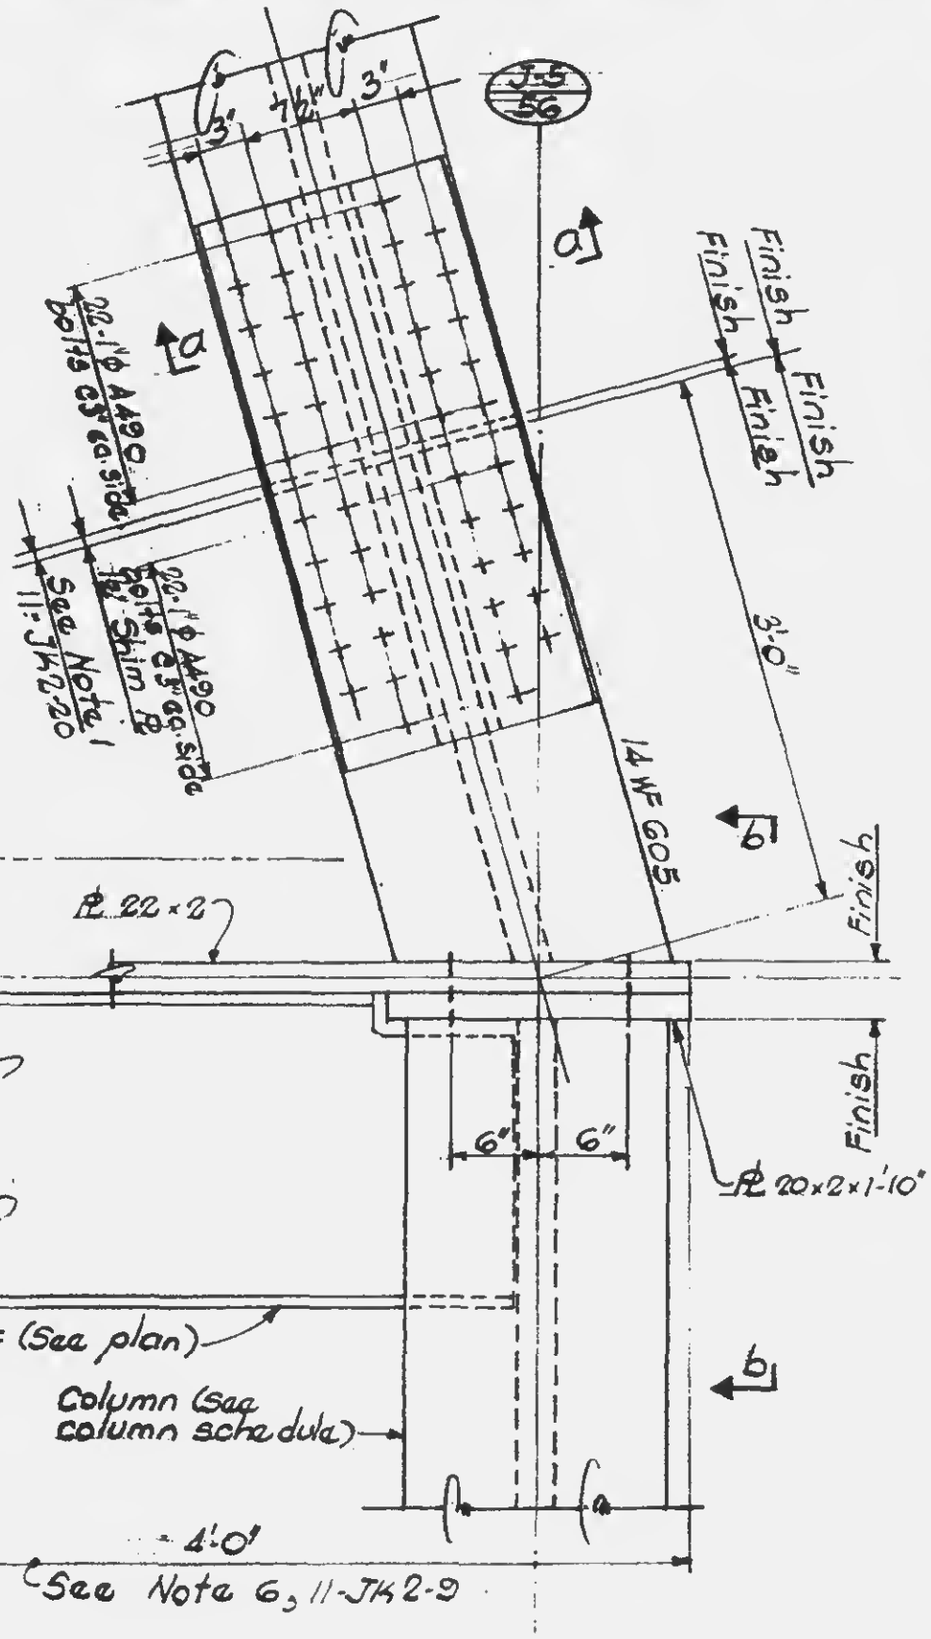

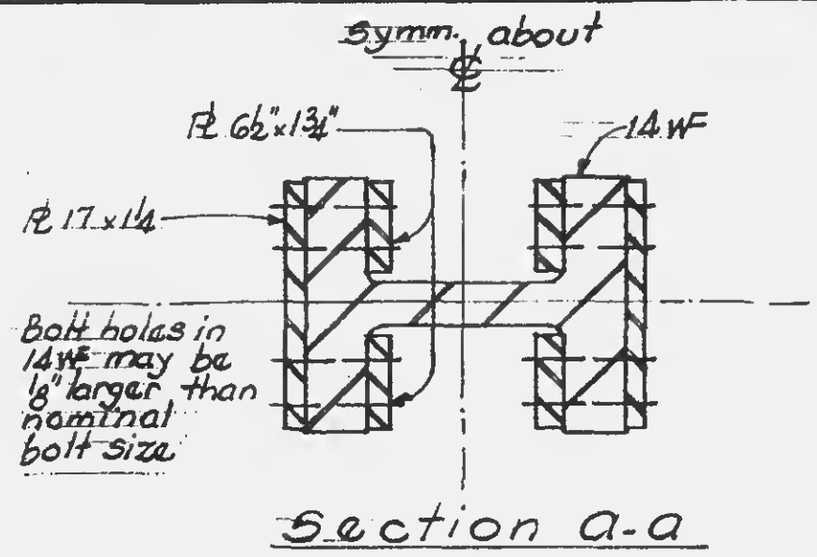

Section a-a

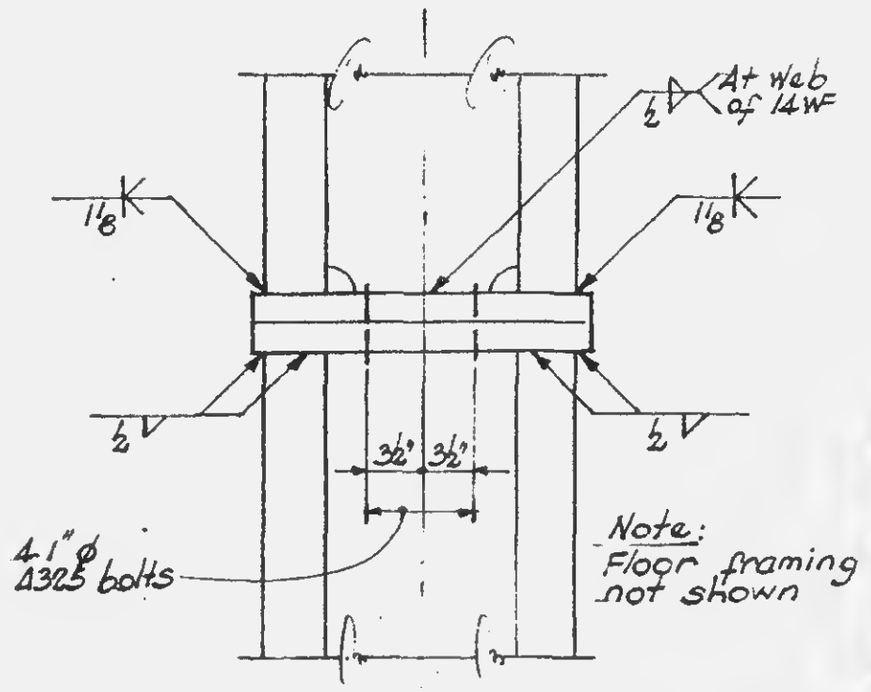

Section b-b

LICENSED PROFESSIONAL ENGINEER
LESLIE E. ROBERTSON
No. 8436O
STATE OF NEW YORK

11-JK2-38