
SKILLING - HELLE - CHRISTIANSEN - ROBERTSON Structural & Civil Engineers

PROJECT THE WORLD TRADE CENTER | TITLE TRUSS DETAIL 36 | DATE 6-7-68

REVISIONS

12-3-68

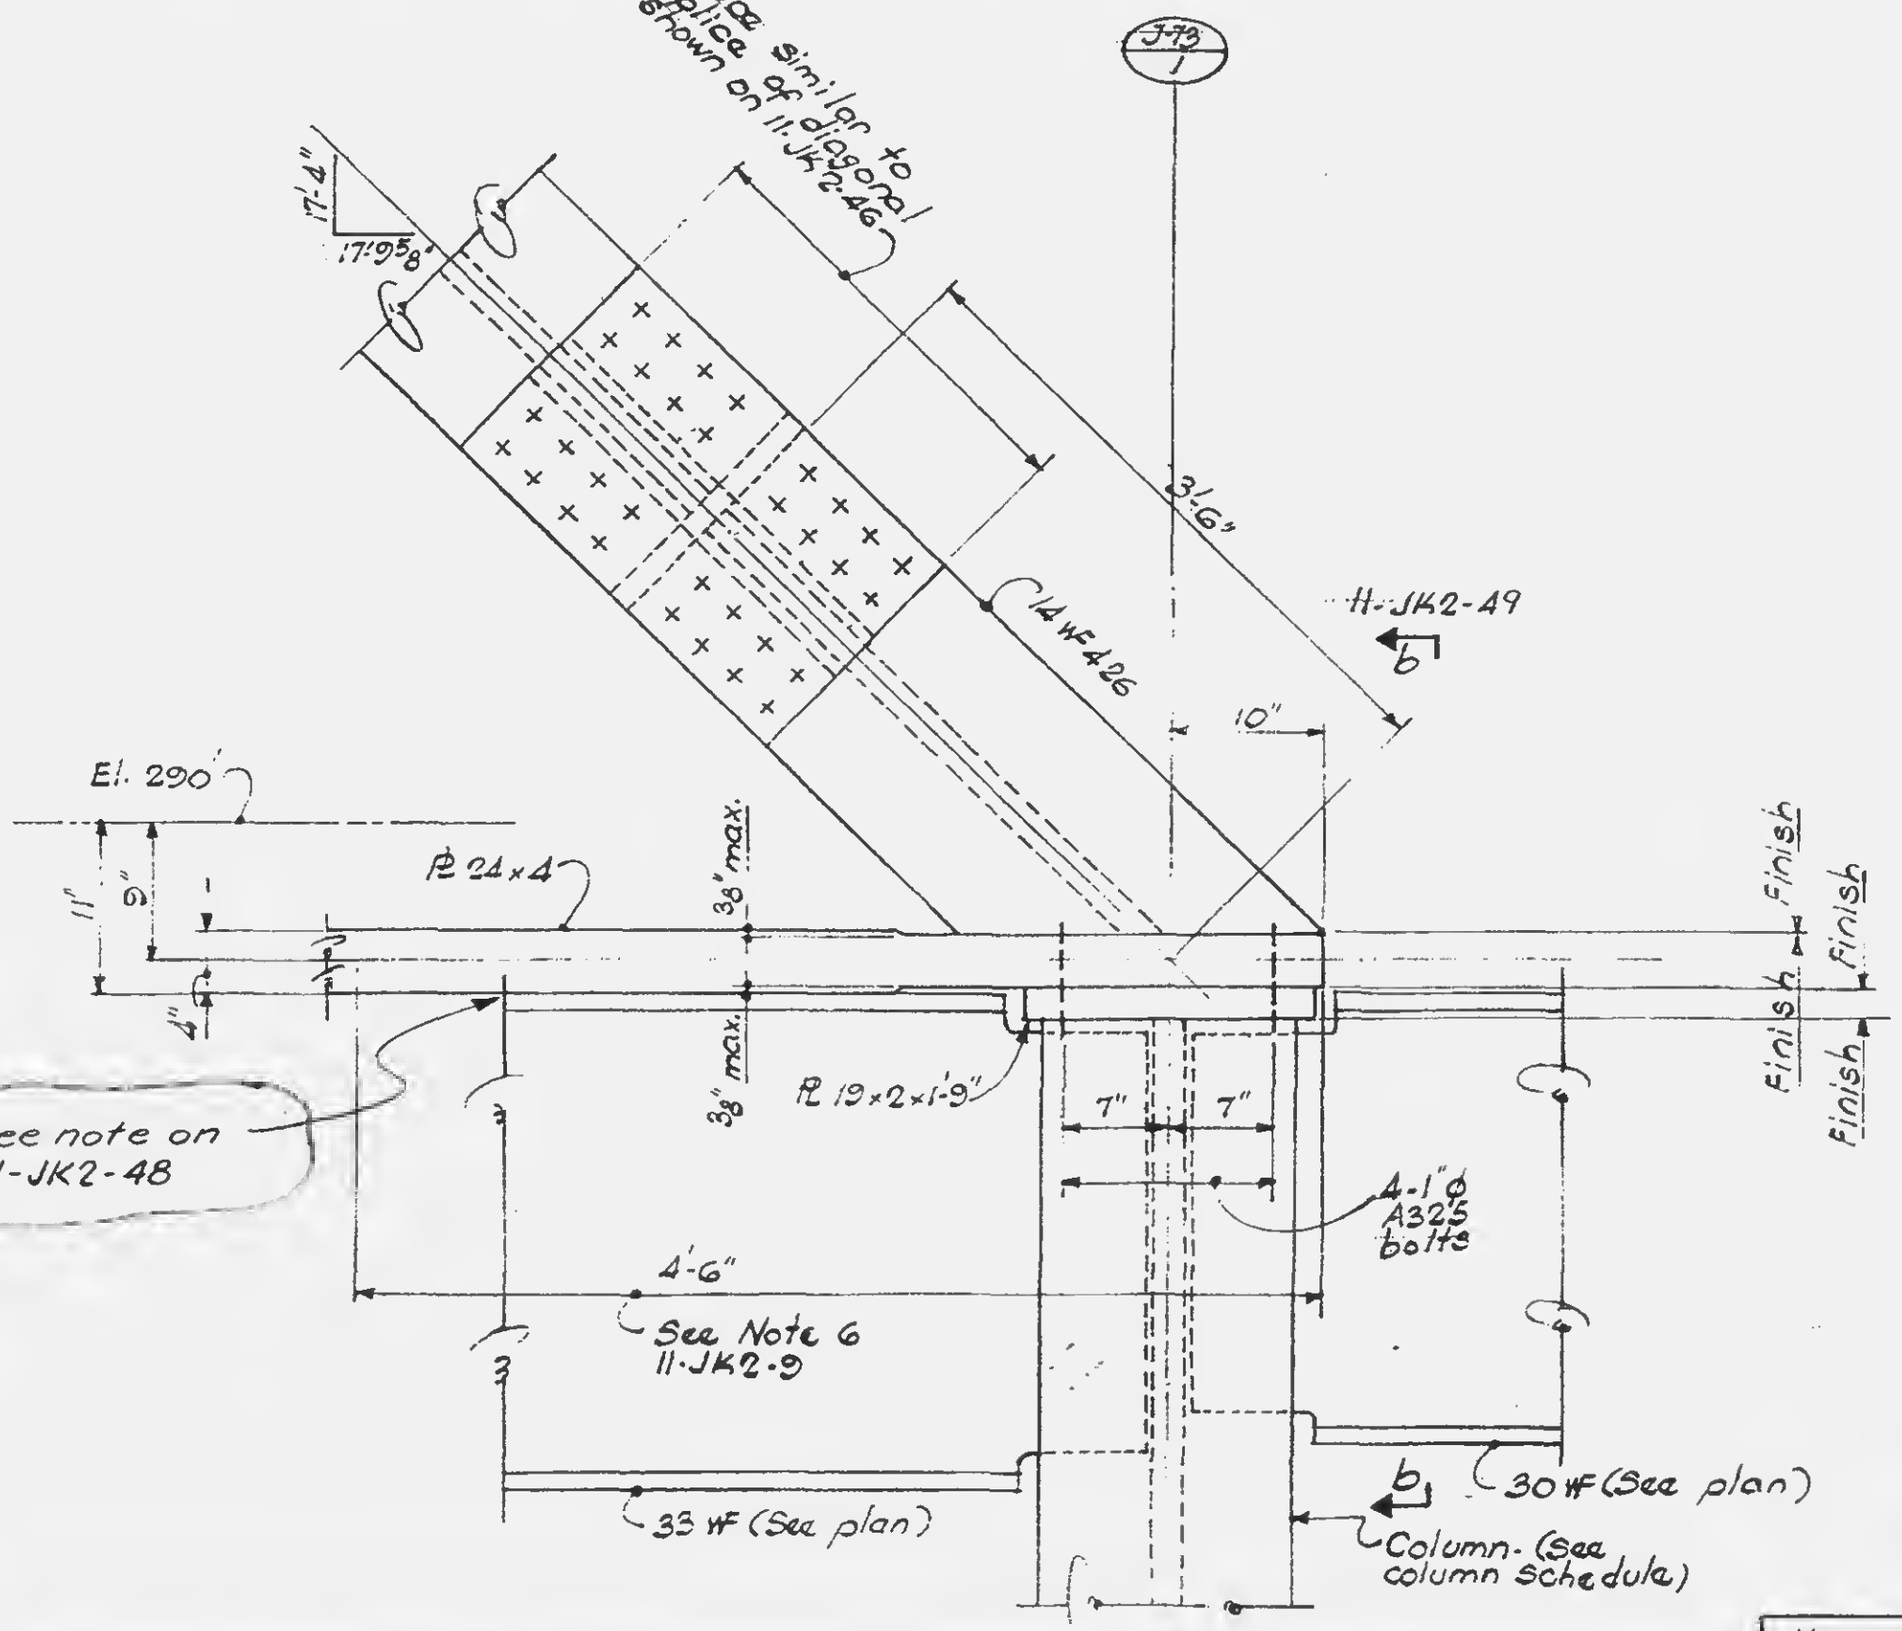

LICENSED PROFESSIONAL ENGINEER
LESLIE E. ROBERTSON
No. 34980
REGISTERED IN THE STATE OF NEW YORK

11-JK2-50