
SKILLING - HELLE - CHRISTIANSEN - ROBERTSON Structural & Civil Engineers


PROJECT THE WORLD TRADE CENTER | TITLE TRUSS DETAIL 38 | DATE 6-7-68

REVISIONS


J-8 / 13

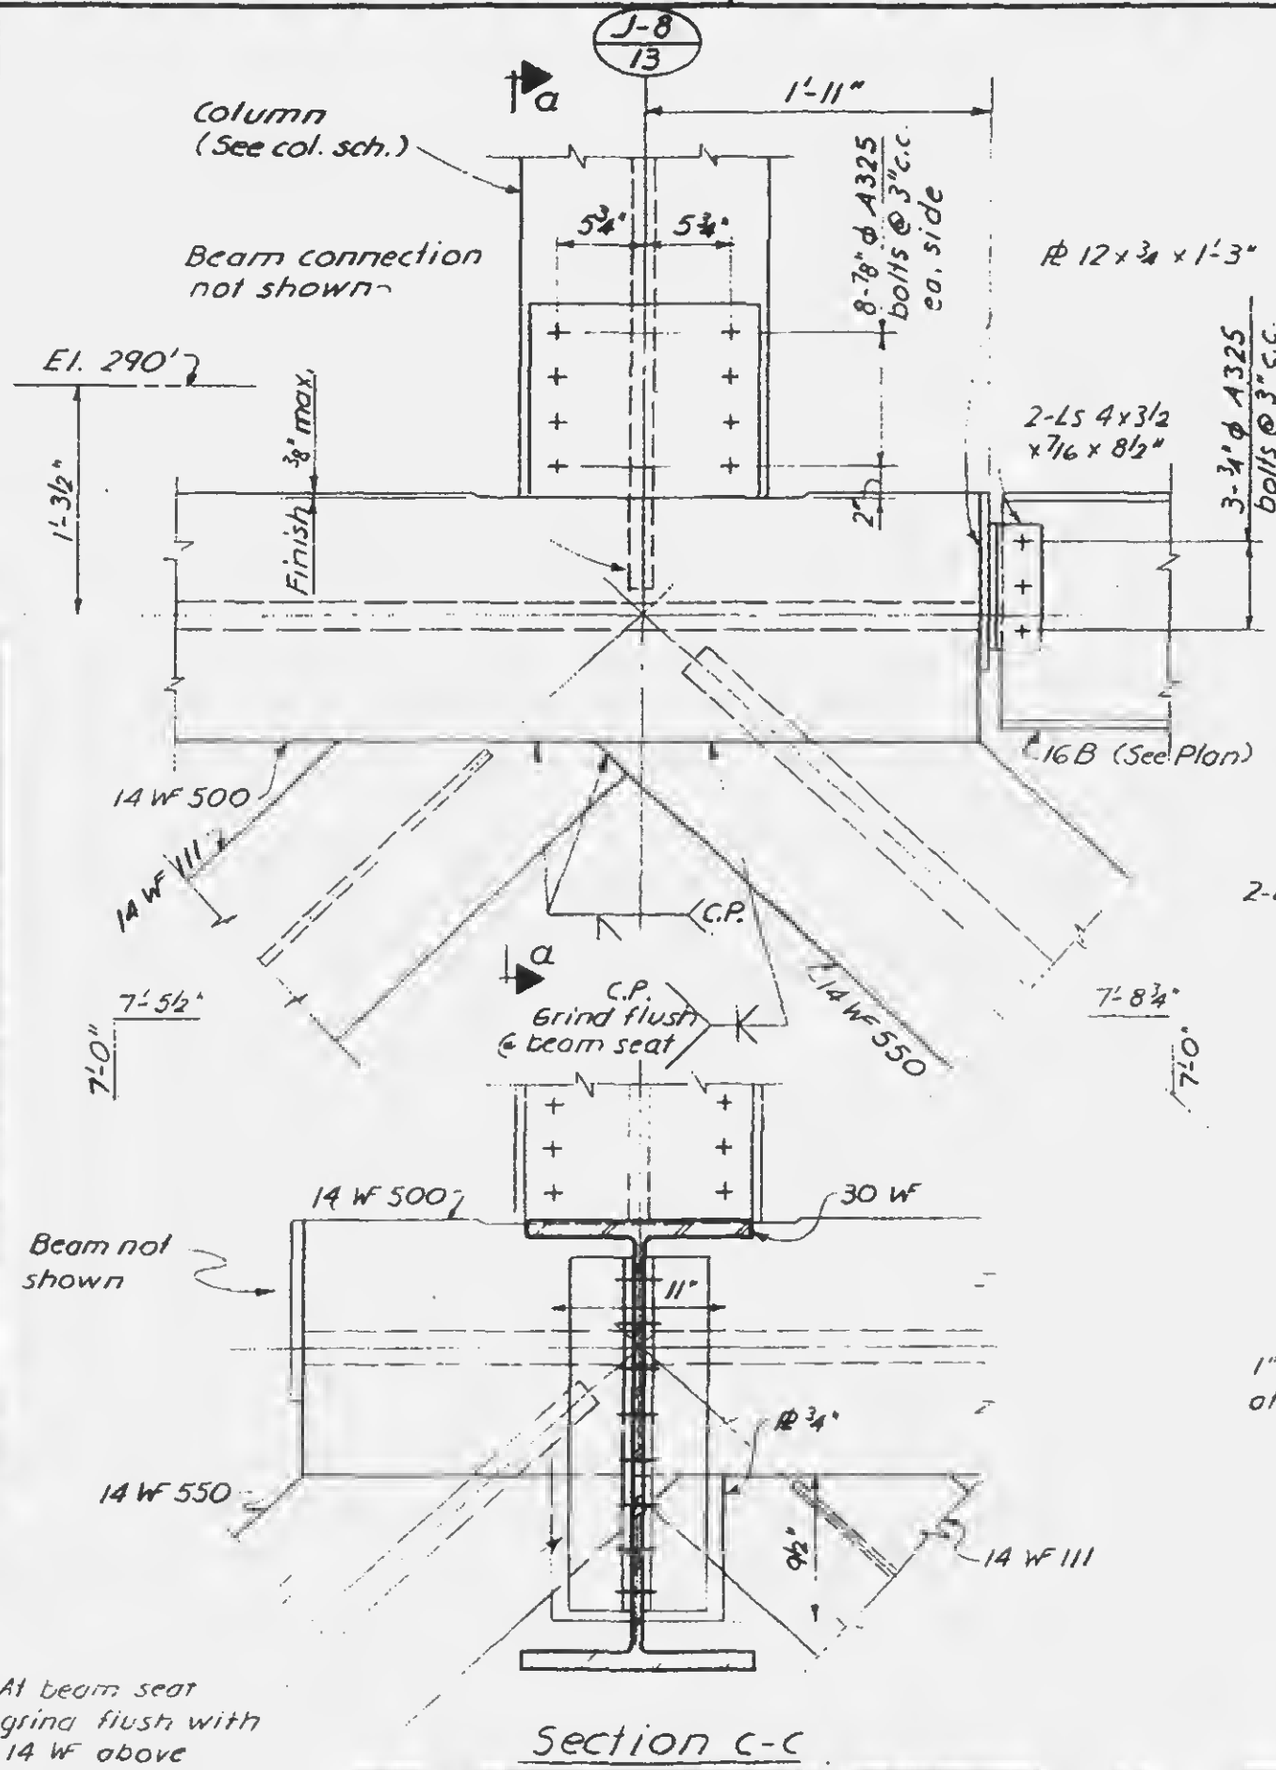

Section c-c

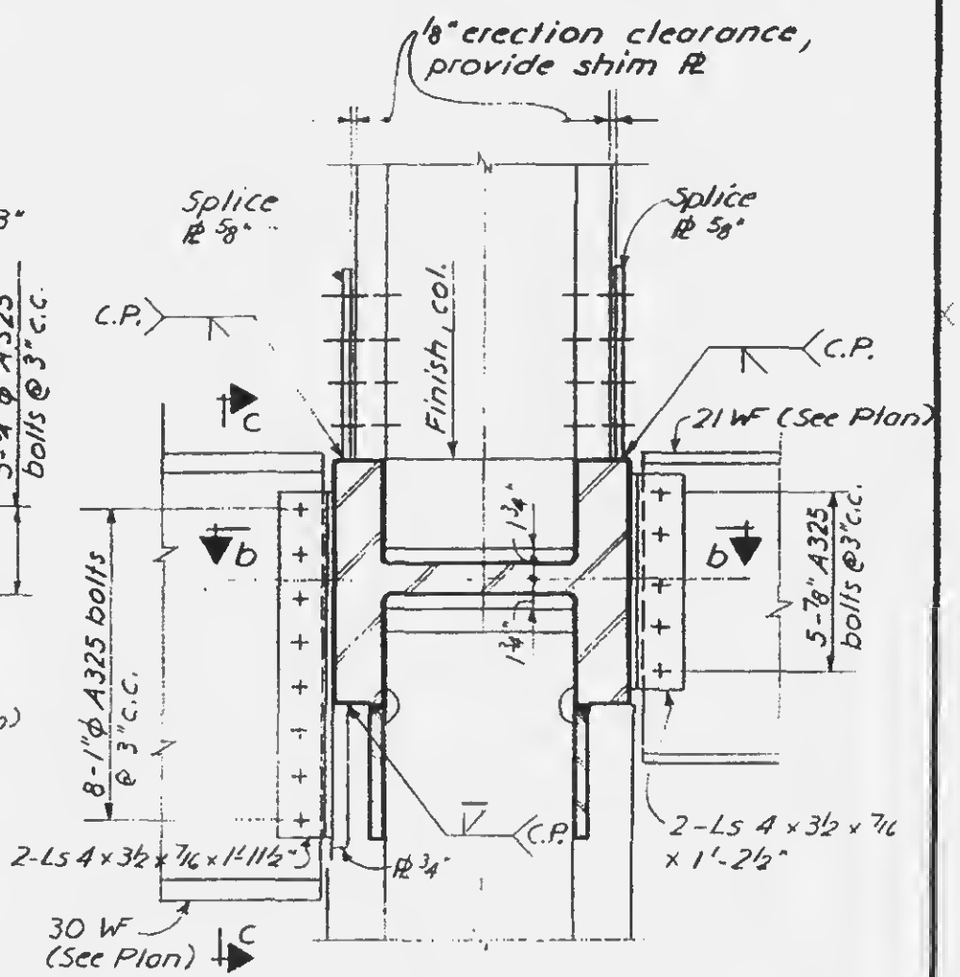

Section a-a

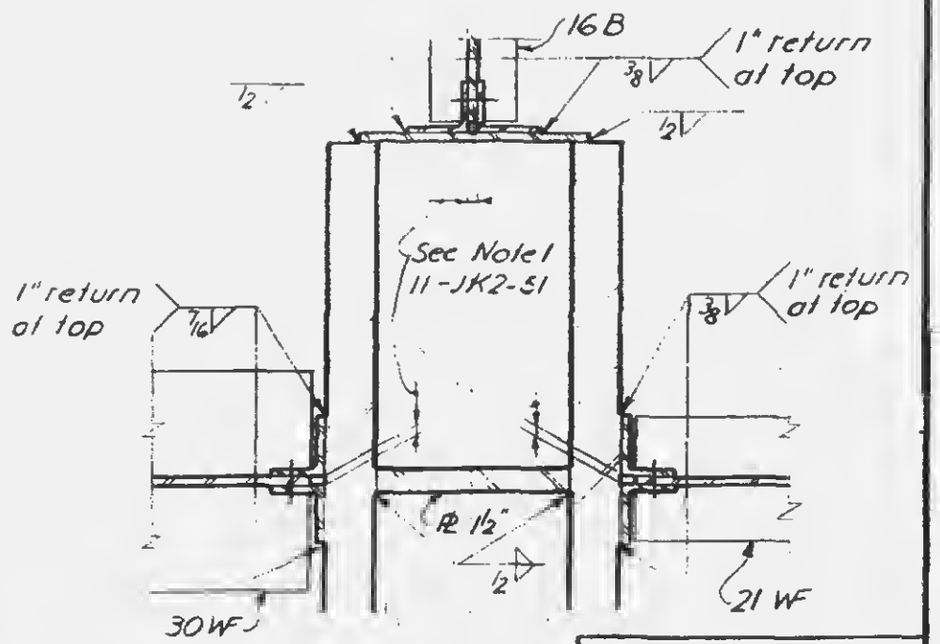

Section b-b

11-JK2-52

LICENSED PROFESSIONAL ENGINEER
LESLIE E. ROBERTSON
No. 34360
STATE OF NEW YORK