

SKILLING, HELLE, CHRISTIANSEN, ROBERTSON — Structural & Civil Engineers


PROJECT THE WORLD TRADE CENTER | TITLE TRUSS DETAIL 48 | DATE 9-4-68

REVISIONS

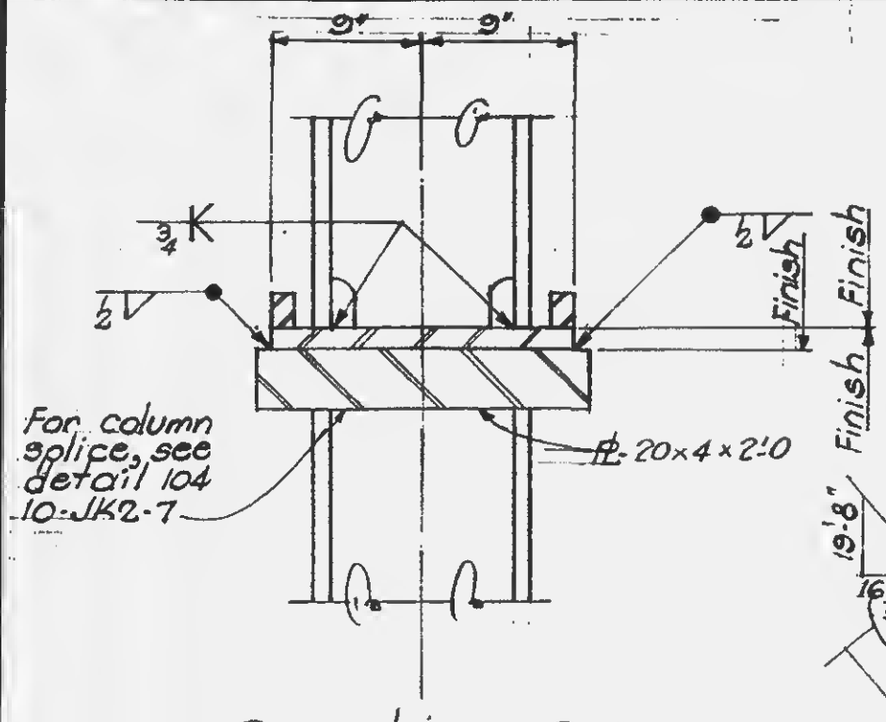

Section a-a

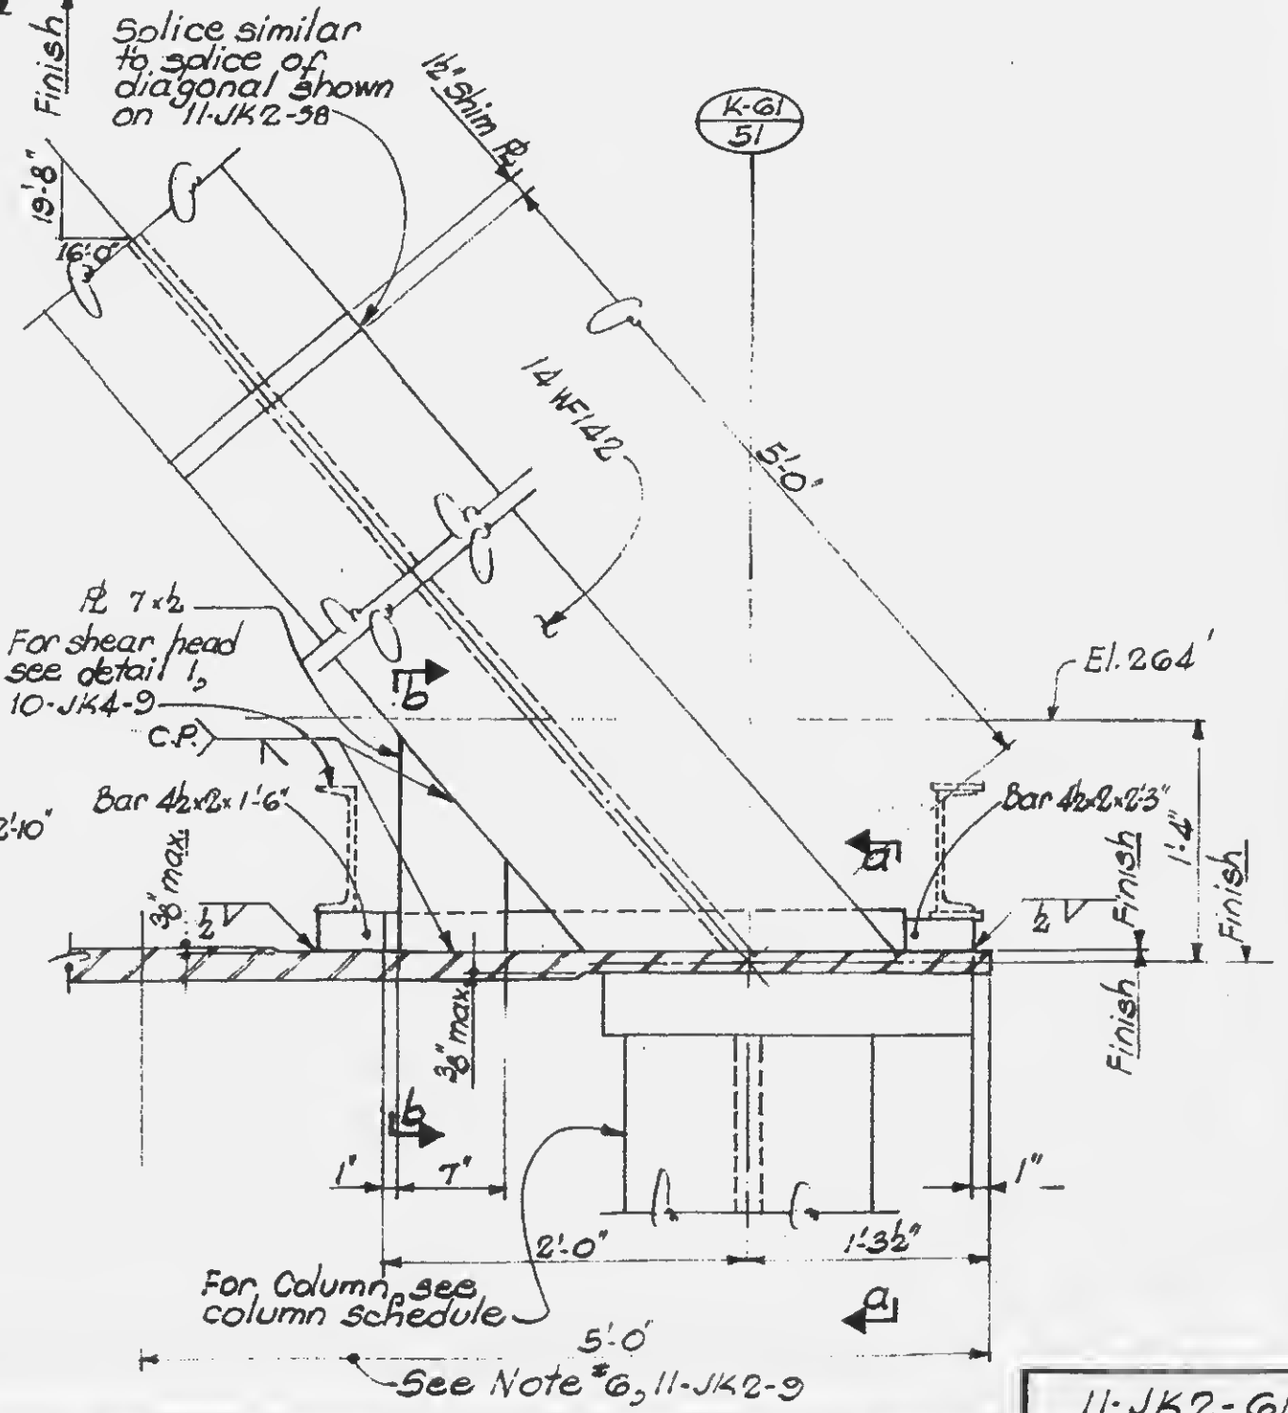

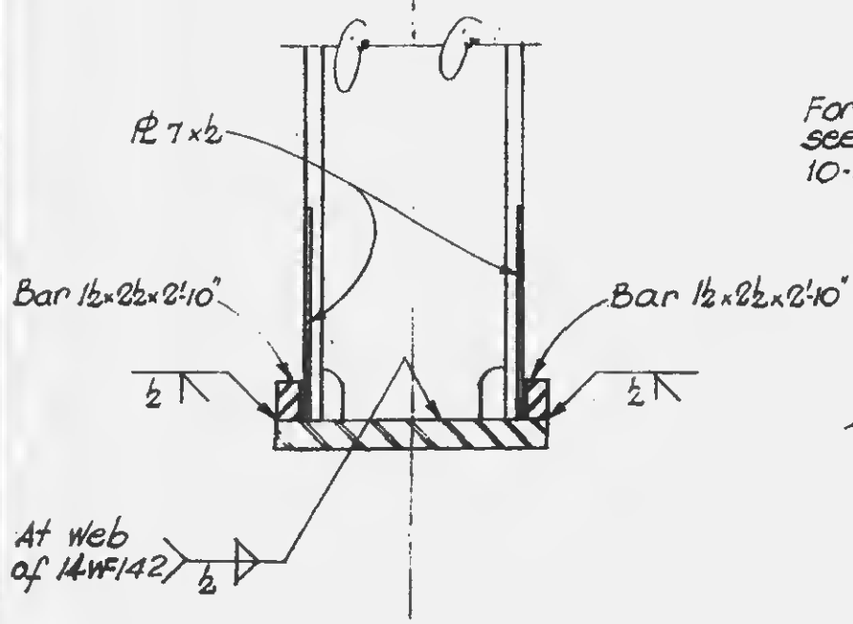

Section b-b

LICENSED PROFESSIONAL ENGINEER — LESLIE E. ROBERTSON — N. — YORK

DESIGNED

DRAWN

REVIEWED

11-JK2-61