
SKILLING - HELLE - CHRISTIANSEN - ROBERTSON Structural & Civil Engineers

PROJECT THE WORLD TRADE CENTER | TITLE TRUSS ELEVATION | DATE 5-15-67

REVISIONS

5-1-68

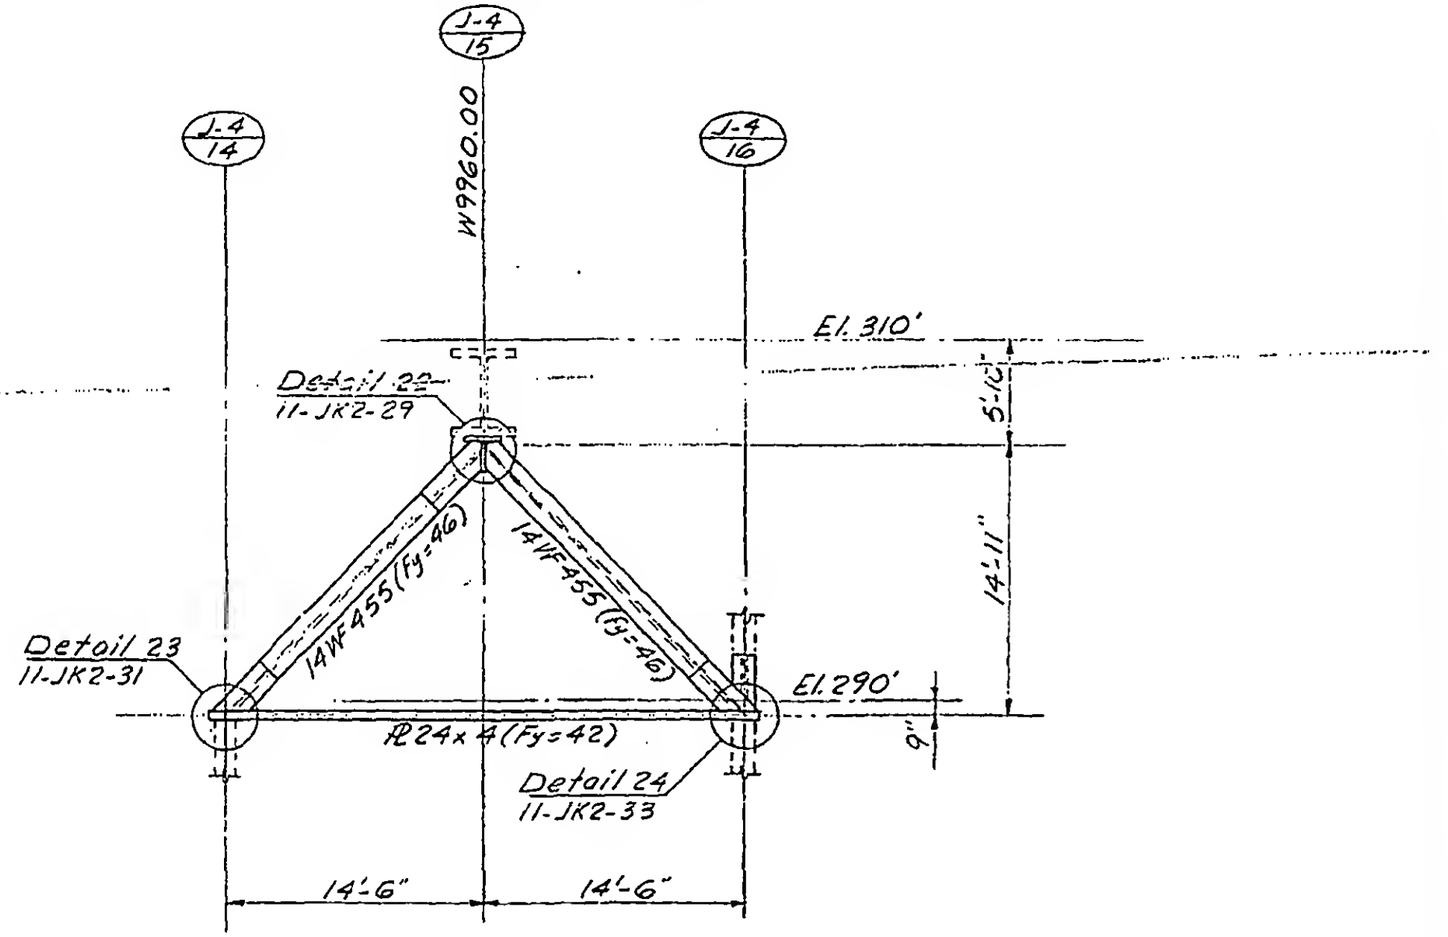

TRUSS JT-5

1/8" = 1'-0"

(at N5117.50)

Note:

1. All steel shall have a minimum yield stress of 36Ksi, except as noted.
2. For tie-bar (bottom chord) material see note on Detail A, 11-JK2-9

11-J1-6

LICENSED PROFESSIONAL ENGINEER
LESLIE E. ROBERTSON
No. 34260
UNIVERSITY OF THE STATE OF NEW YORK