
SKILLING - HELLE - CHRISTIANSEN - ROBERTSON Structural & Civil Engineers

PROJECT THE WORLD TRADE CENTER. | TITLE TRUSS DETAIL 8 | DATE 5-15-67

REVISIONS
4-5-68
4-26-68

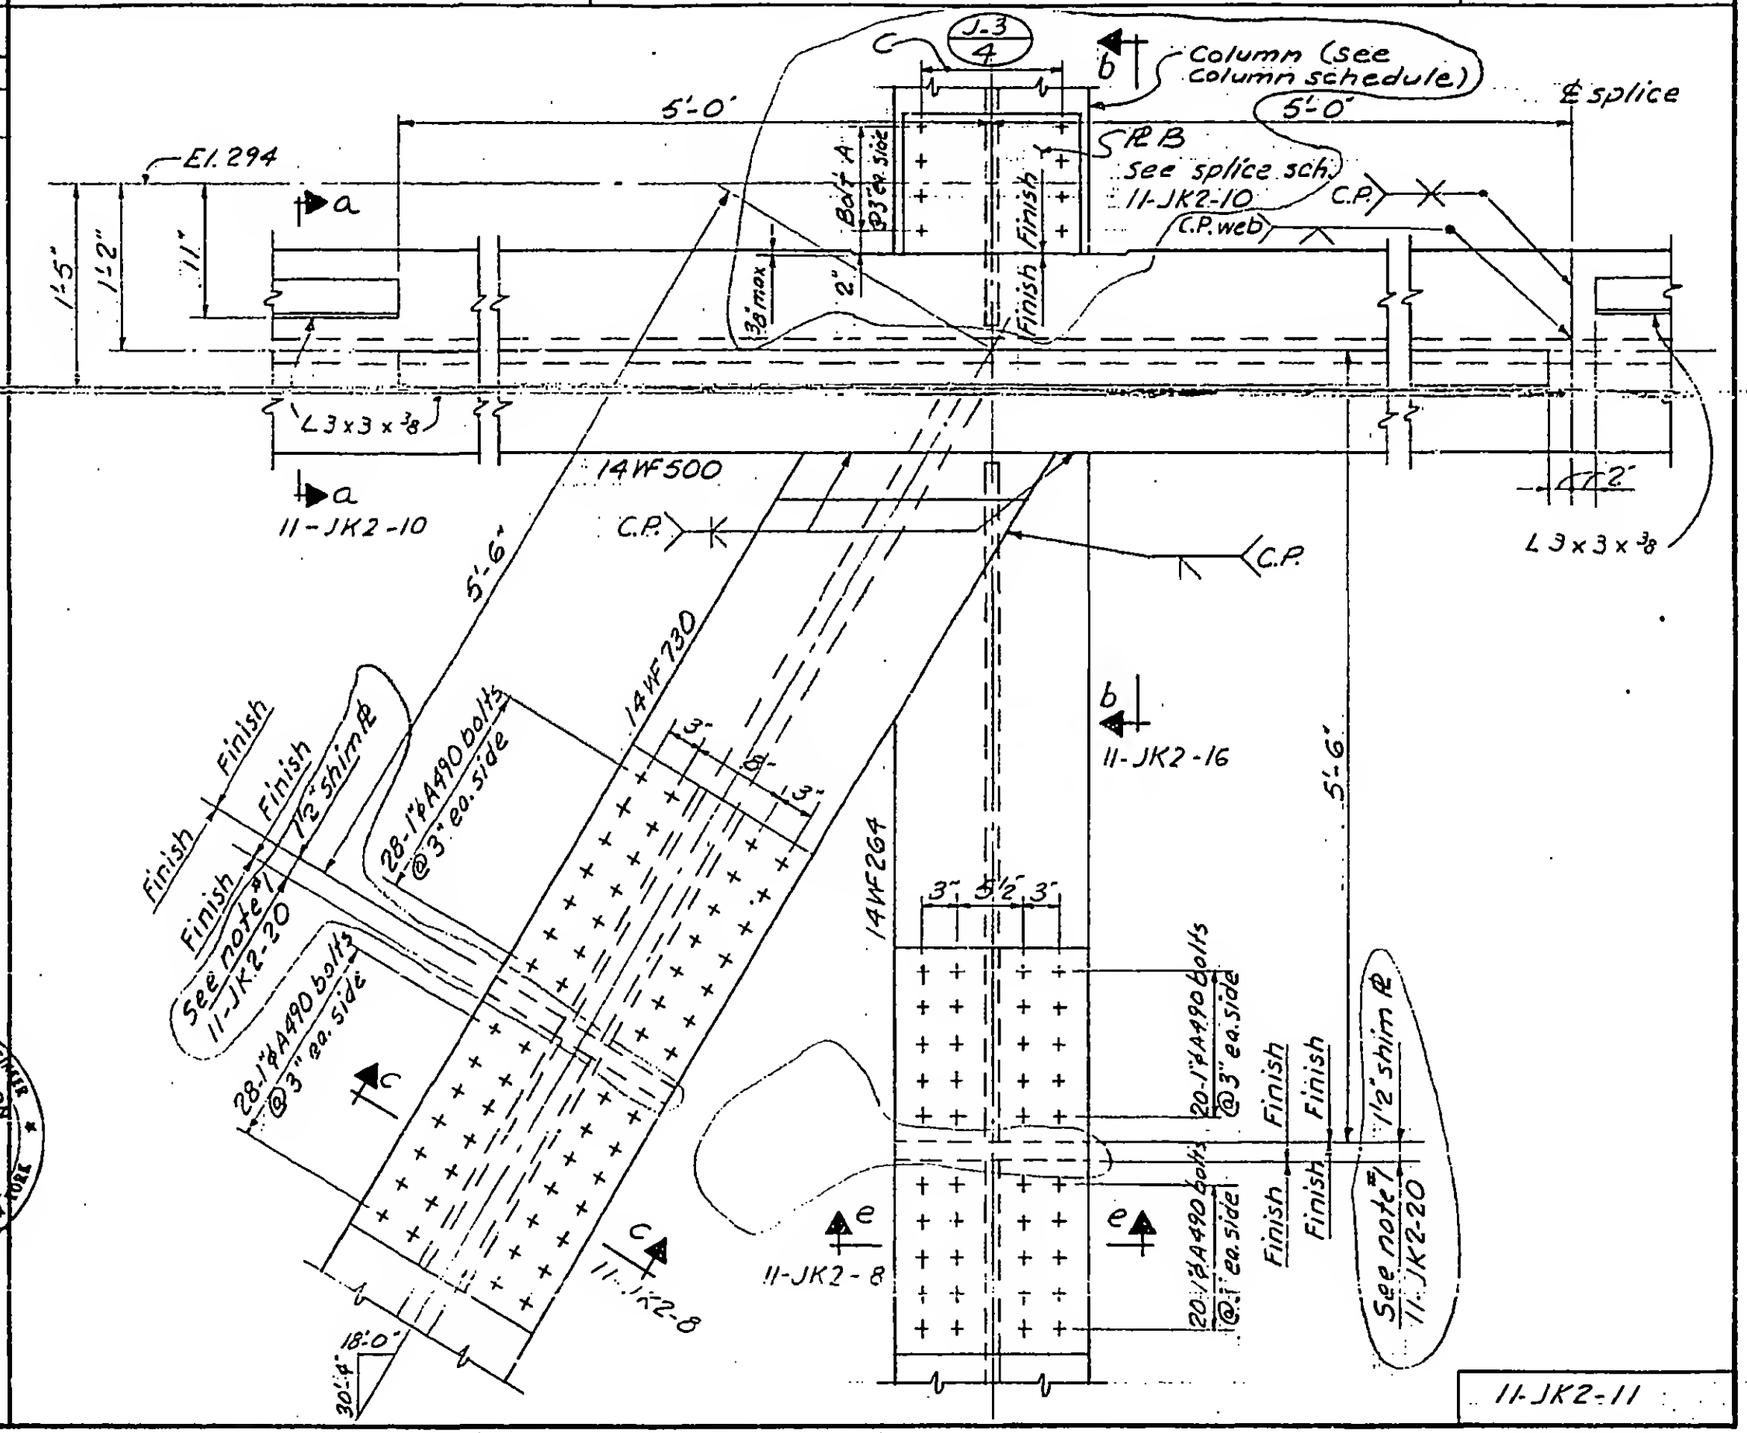

LICENSED PROFESSIONAL ENGINEER
LESLIE E. ROBERTSON
No. 94360
UNIVERSITY OF THE STATE OF NEW YORK

11-JK2-11