
SKILLING - HELLE - CHRISTIANSEN - ROBERTSON Structural & Civil Engineers

PROJECT THE WORLD TRADE CENTER | TITLE TRUSS DETAIL 9 | DATE 5-15-67

REVISIONS
4-5-68
4-26-68
4-18-69

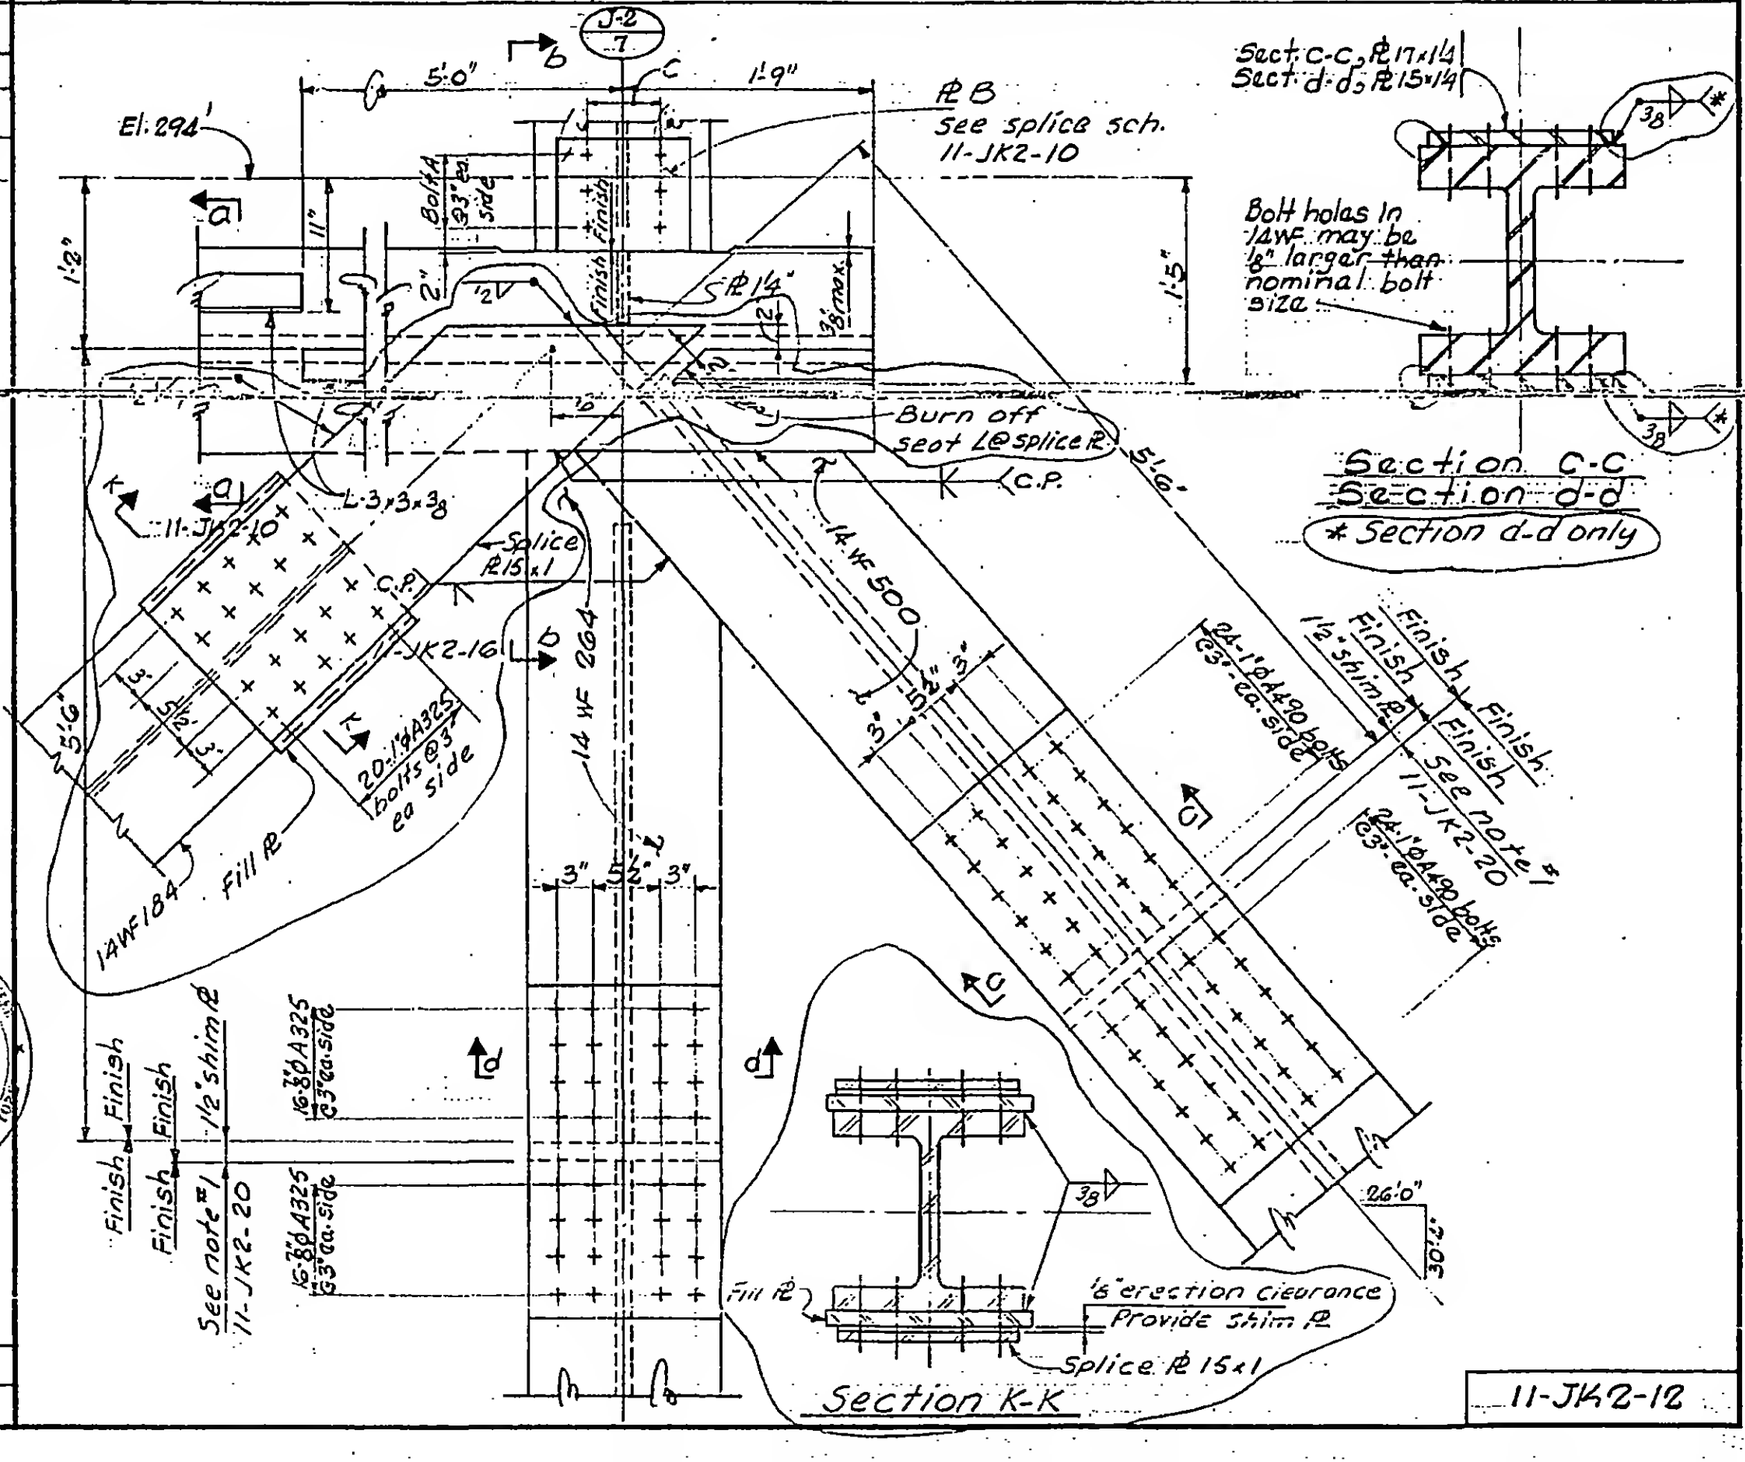

LICENSED PROFESSIONAL ENGINEER
LESLIE E. ROBERTSON
No. 34360
OF THE STATE OF NEW YORK

DRAWN A.F.
REVIEWED E.L.

11-JK2-12

1041-L