
SKILLING - HELLE - CHRISTIANSEN - ROBERTSON Structural & Civil Engineers


PROJECT THE WORLD TRADE CENTER | TITLE TRUSS DETAIL 11 of 12 | DATE 5-15-67

REVISIONS
4-5-68
4-26-68
4-18-69

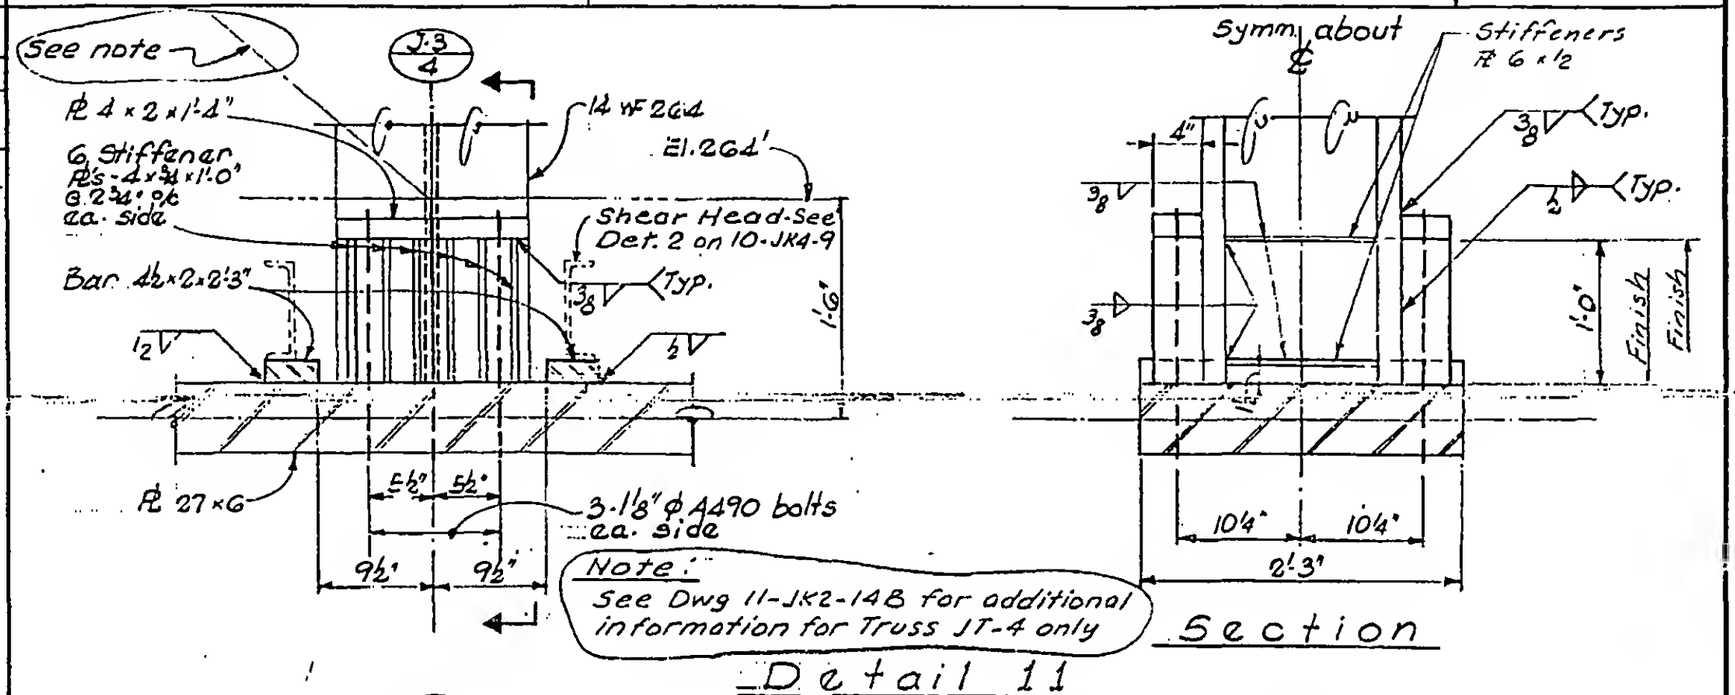


Detail 11

Section

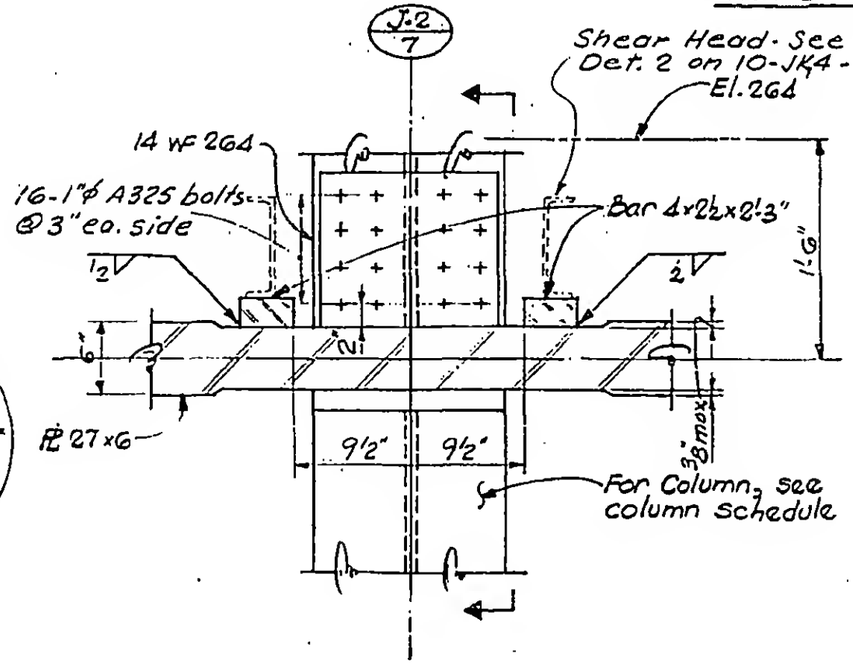

Detail 12

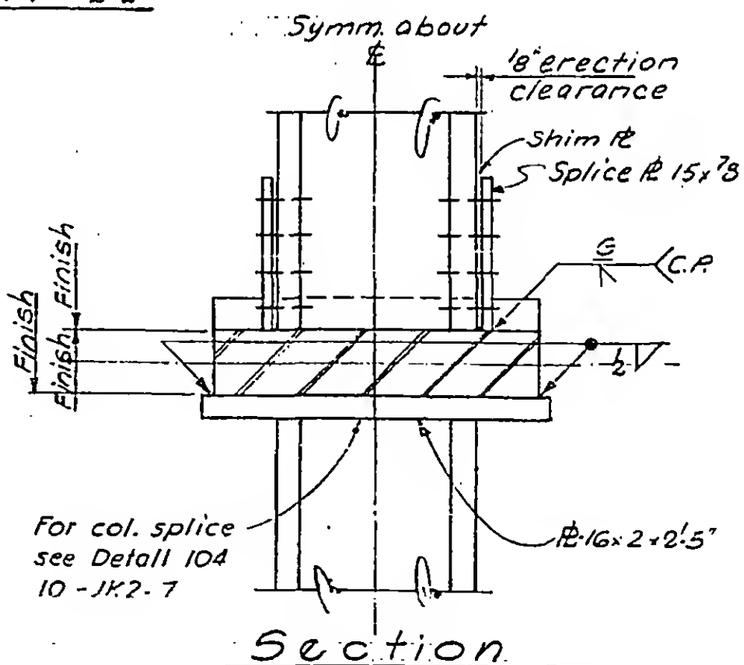

Section

11-JK2-14

LICENSED PROFESSIONAL ENGINEER LESLIE E. ROBERTSON No. 34360 STATE OF NEW YORK

DRAWN A.F.
REVIEWED E.L.