

SKILLING - HELLE - CHRISTIANSEN - ROBERTSON Structural & Civil Engineers

PROJECT THE WORLD TRADE CENTER | TITLE TRUSS DETAIL 14 | DATE 5-15-67


REVISIONS
4-5-68
4-26-68

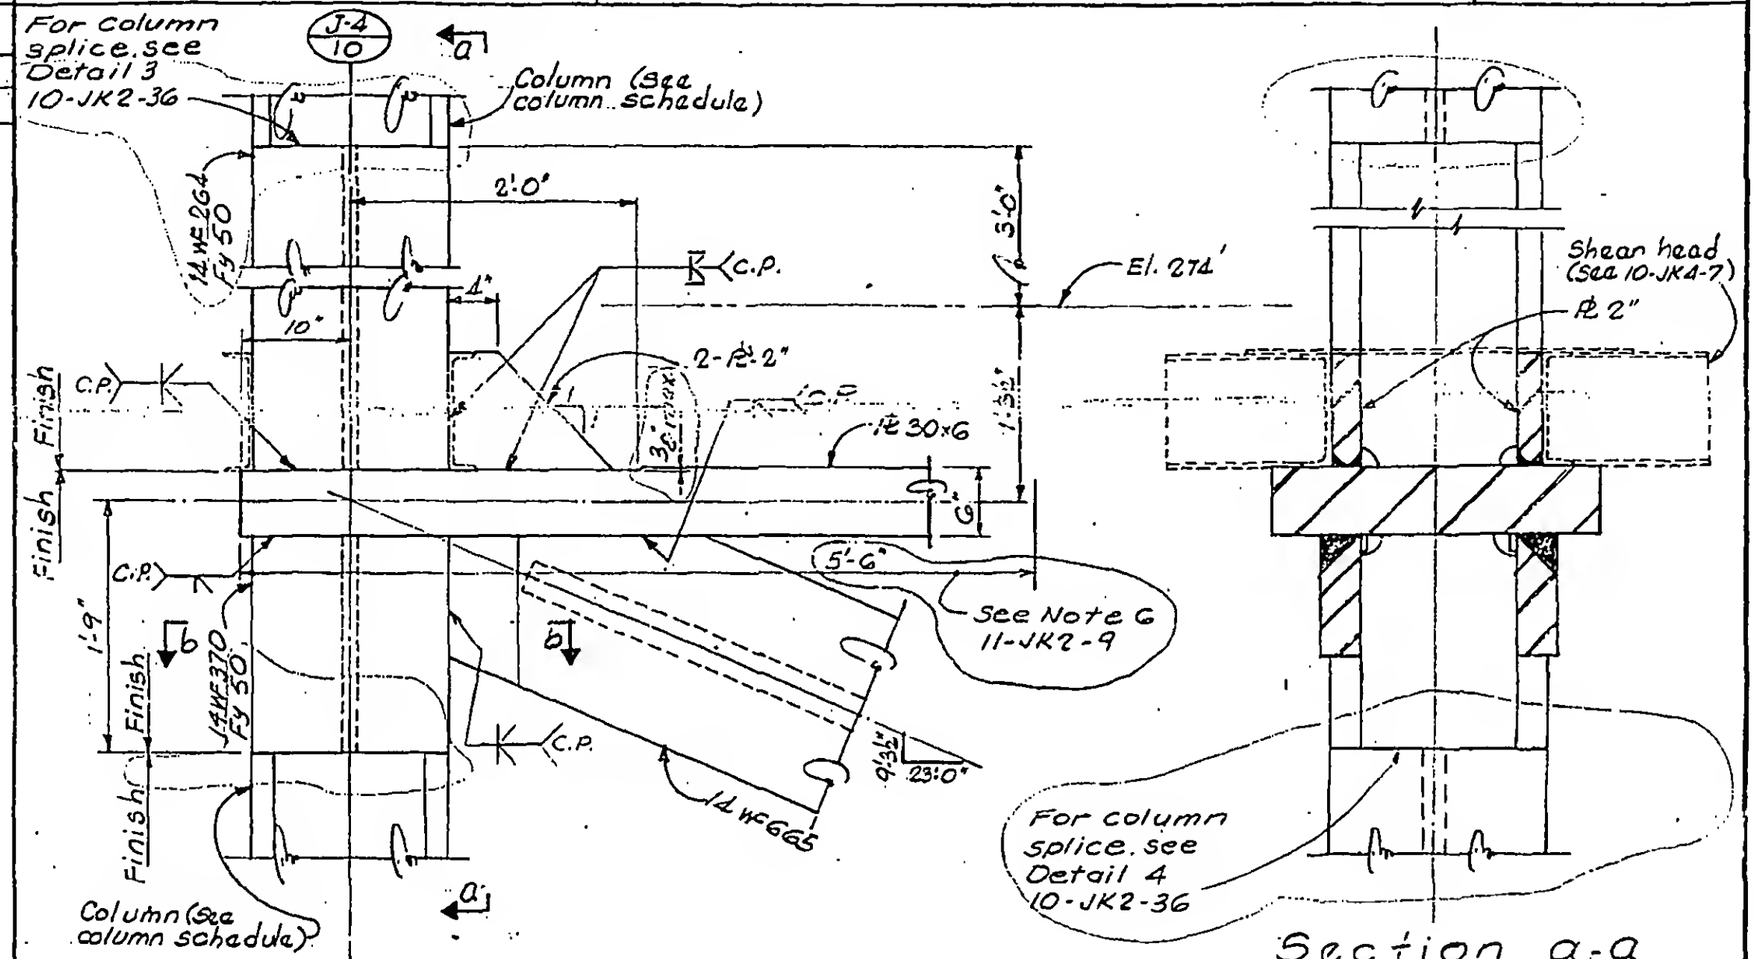

Section a-a

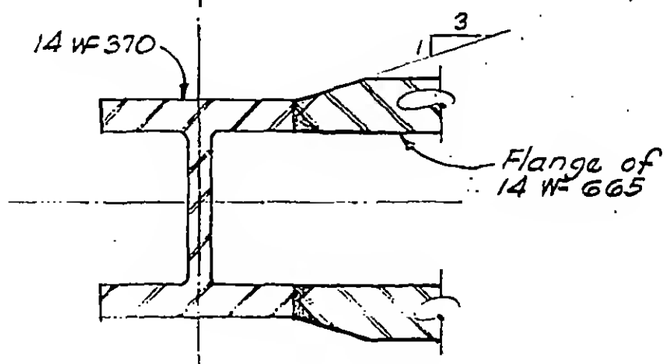

Section b-b

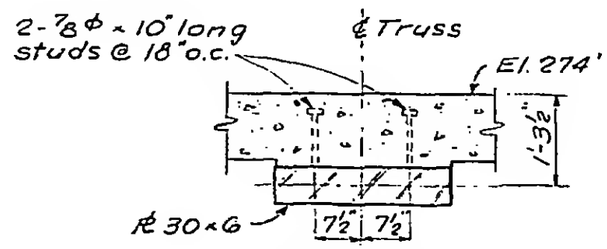

Section c-c
(See 11-J1-4)

LICENSED PROFESSIONAL ENGINEER LESLIE E. ROBERTSON No. 34360 UNIVERSITY OF THE STATE OF NEW YORK

11-JK2-17