
SKILLING - HELLE - CHRISTIANSEN - ROBERTSON Structural & Civil Engineers

PROJECT THE WORLD TRADE CENTER | TITLE TRUSS DETAILS | DATE 5-15-67

REVISIONS

5-1-68

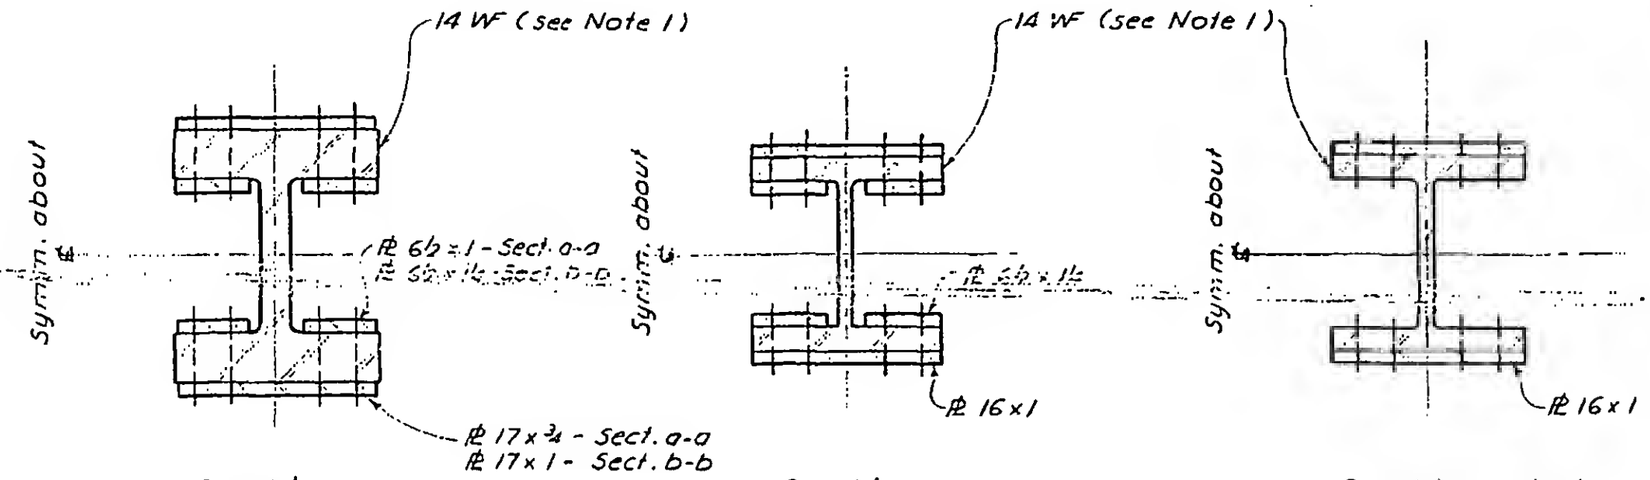

Section a-a

Section b-b

Section c-c

Section d-d

Note:

1. Bolt holes thru 14 WF may be ⅛" larger than nominal bolt size.

LICENSED PROFL ENGR LESLIE E. K. ROBERTSON No. 84360 STATE OF NEW YORK

11-JK2-22