

SKILLING - HELLE - CHRISTIANSEN - ROBERTSON Structural & Civil Enginoors


PROJECT THE WORLD TRADE CENTER | TITLE TRUSS DETAIL 31 | DATE 5-1-68

REVISIONS

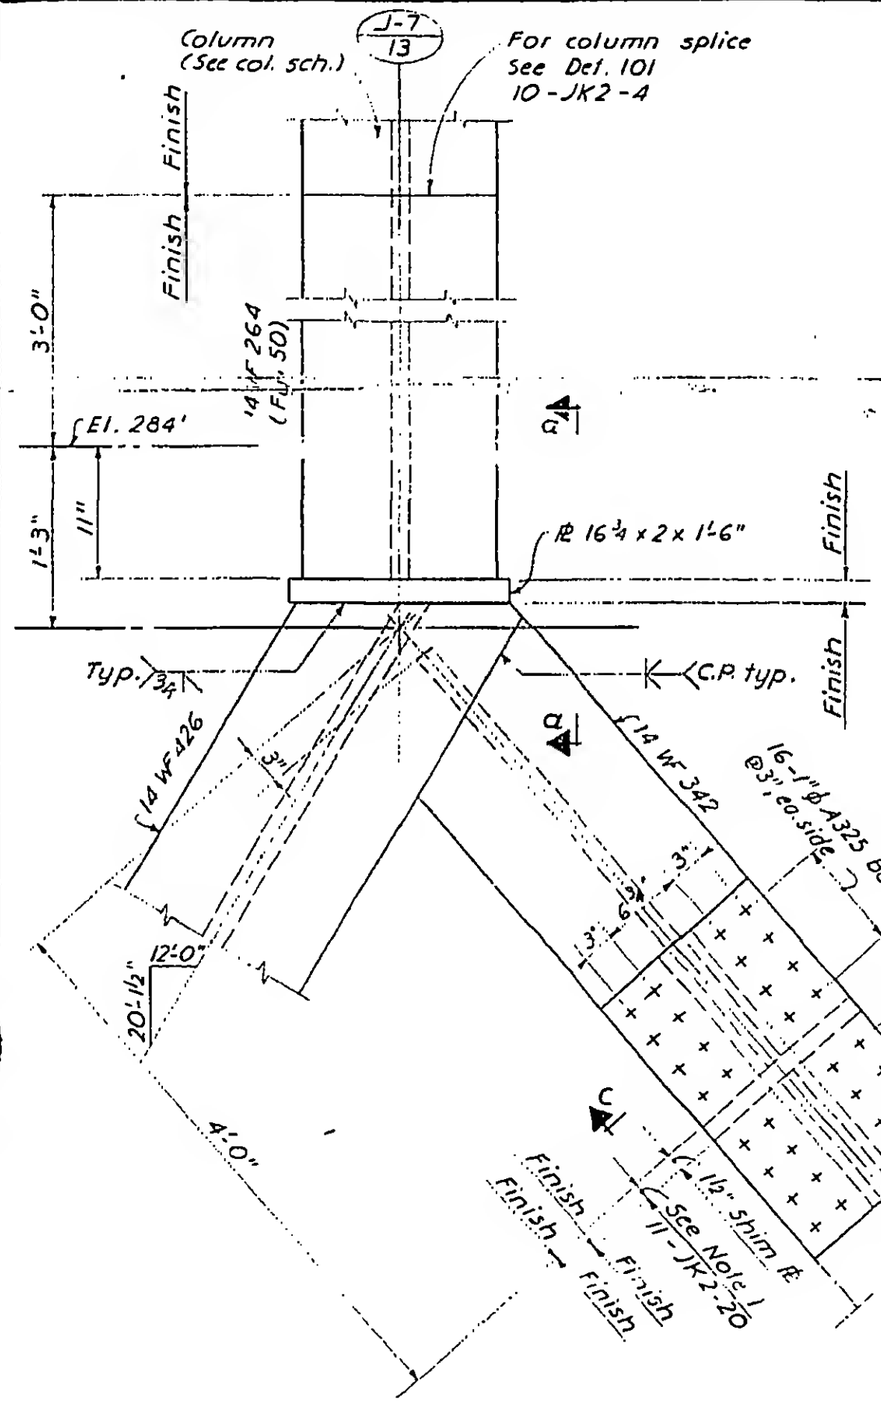

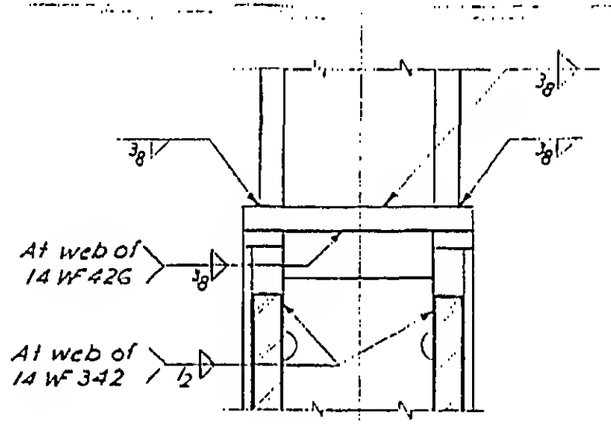

Section a-a

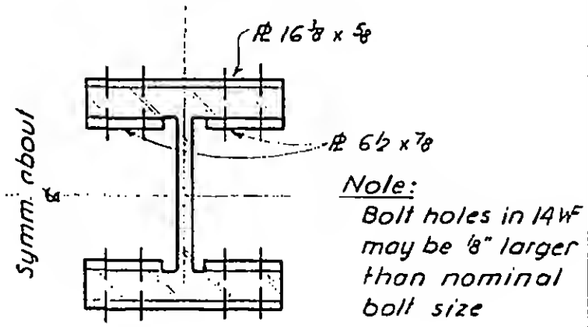

Note:
Bolt holes in 14 WF may be ⅛" larger than nominal bolt size

Section c-c

LICENSED PROFESSIONAL ENGINEER
LESLIE E. ROBERTSON
No. 84360
UNIVERSITY OF THE STATE OF NEW YORK

11-JK2-42