
SKILLING - HELLE - CHRISTIANSEN - ROBERTSON Structural & Civil Engineers

PROJECT THE WORLD TRADE CENTER | TITLE TRUSS DETAIL 35 | DATE 6-7-68

REVISIONS

12-3-68

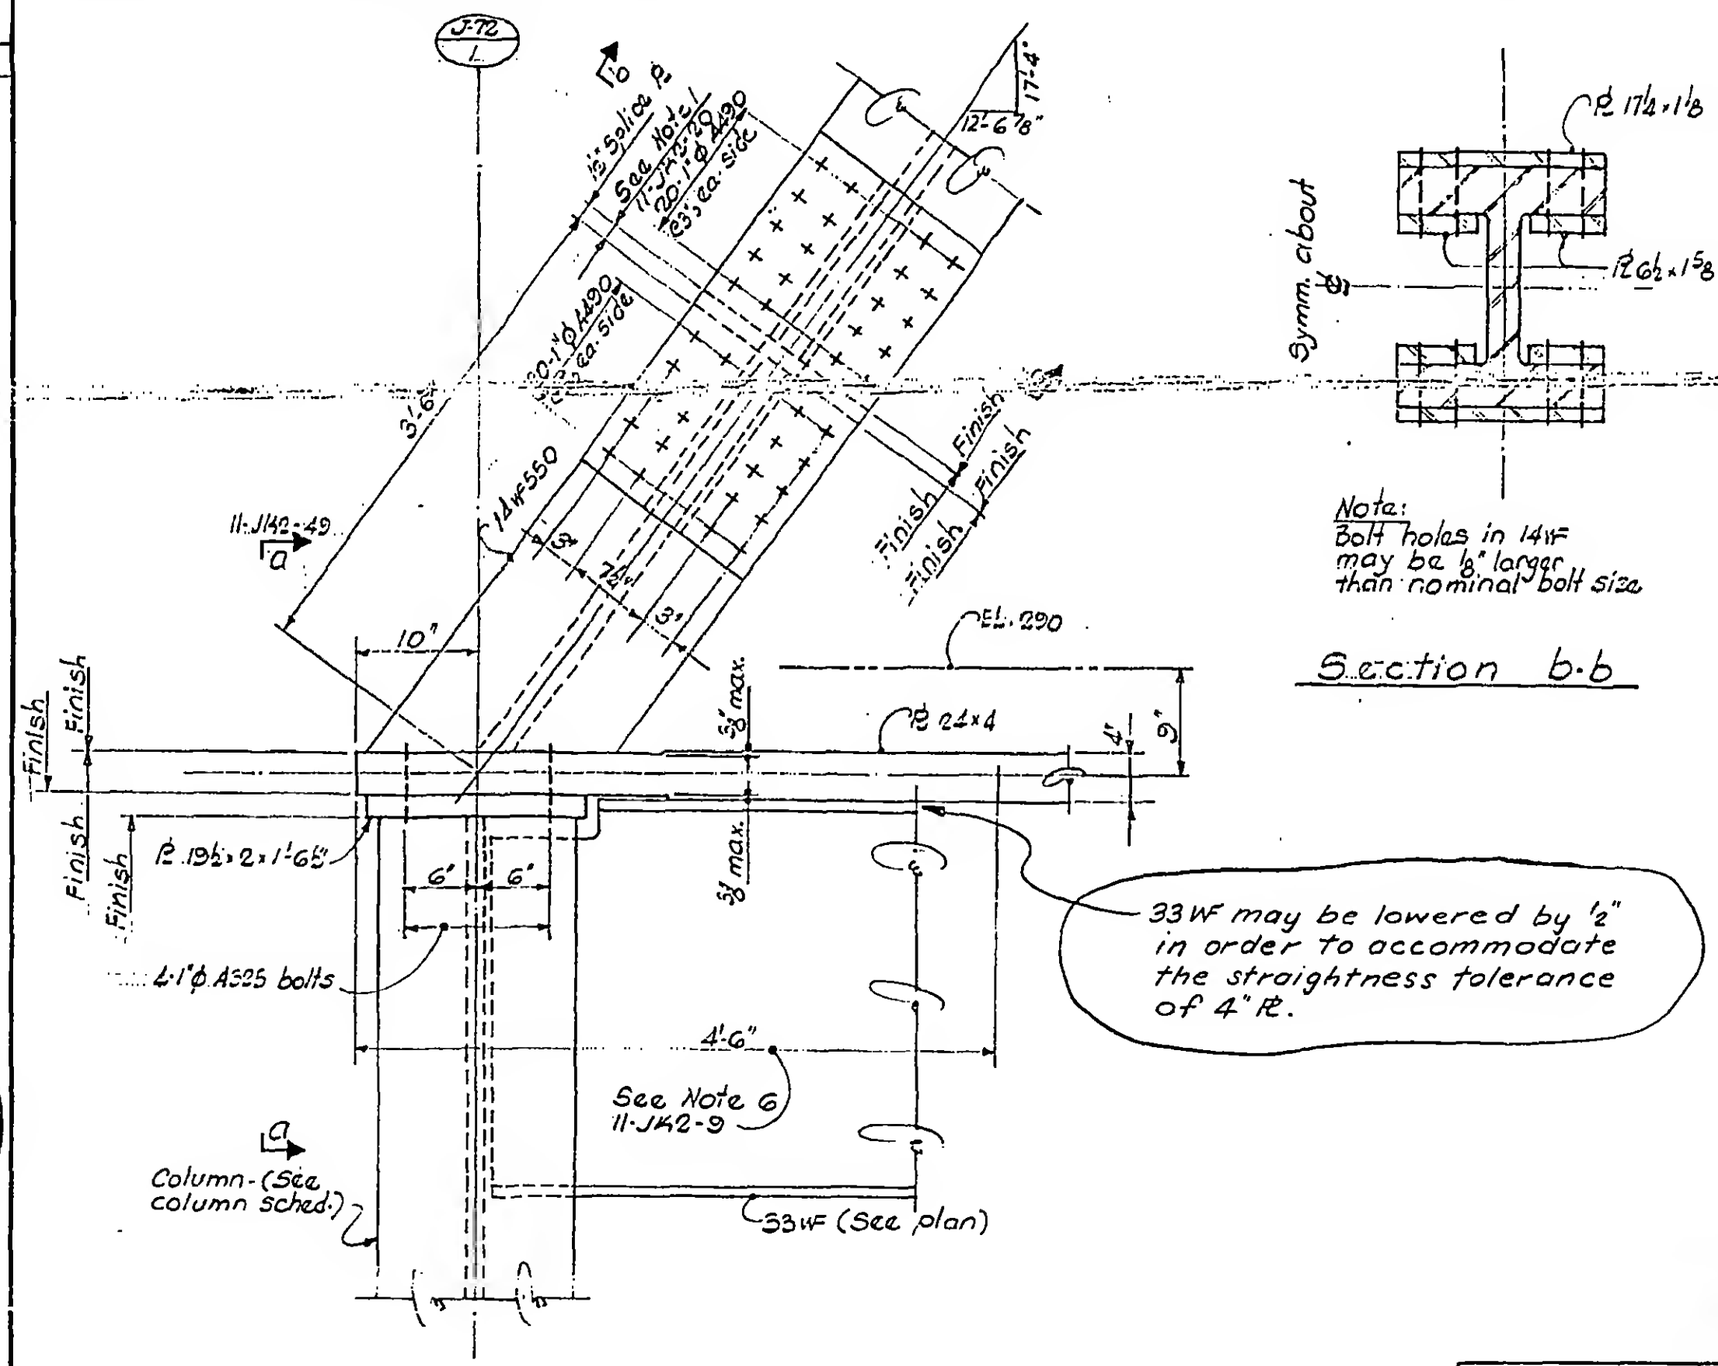

Note:
Bolt holes in 14WF may be ⅛" larger than nominal bolt size

Section b-b



11-JK2-48