
SKILLING, HELLE, CHRISTIANSEN, ROBERTSON — Structural & Civil Enginoers

PROJECT THE WORLD TRADE CENTER | TITLE TRUSS DETAIL 46 & 47 | DATE 9-4-68

REVISIONS
1-8-69
3-21-69

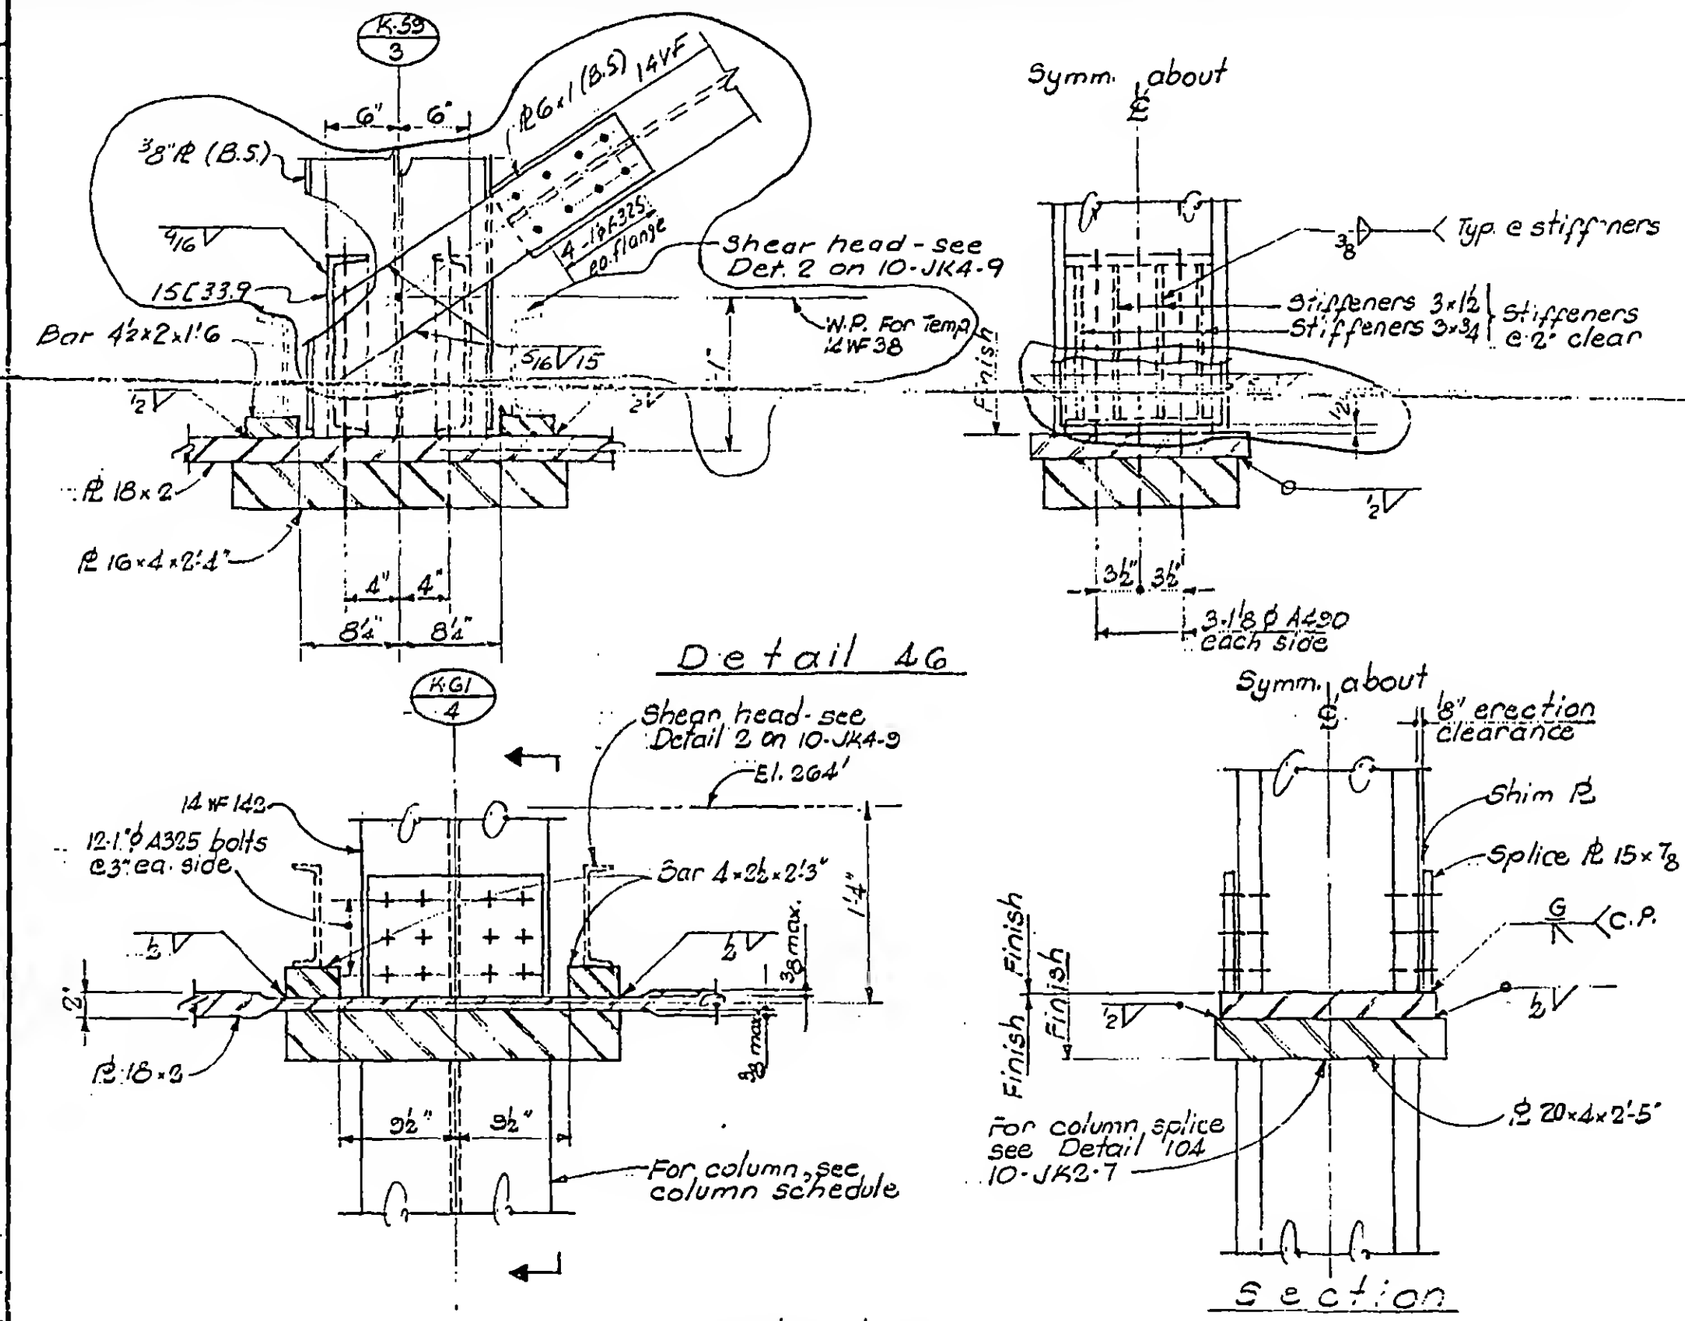

LICENSED PROFESSIONAL ENGINEER — LESLIE E. ROBERTSON — NEW YORK

12-24-68
DESIGNED
DRAWN S.C.
REVIEWED E.L.

11-JK2-60