

SKILLING - HELLE - CHRISTIANSEN - ROBERTSON — STRUCTURAL & CIVIL Engineers

PROJECT THE WORLD TRADE CENTER | TITLE BEAM CONNECTION DETAILS | DATE 10-20-67

REVISIONS

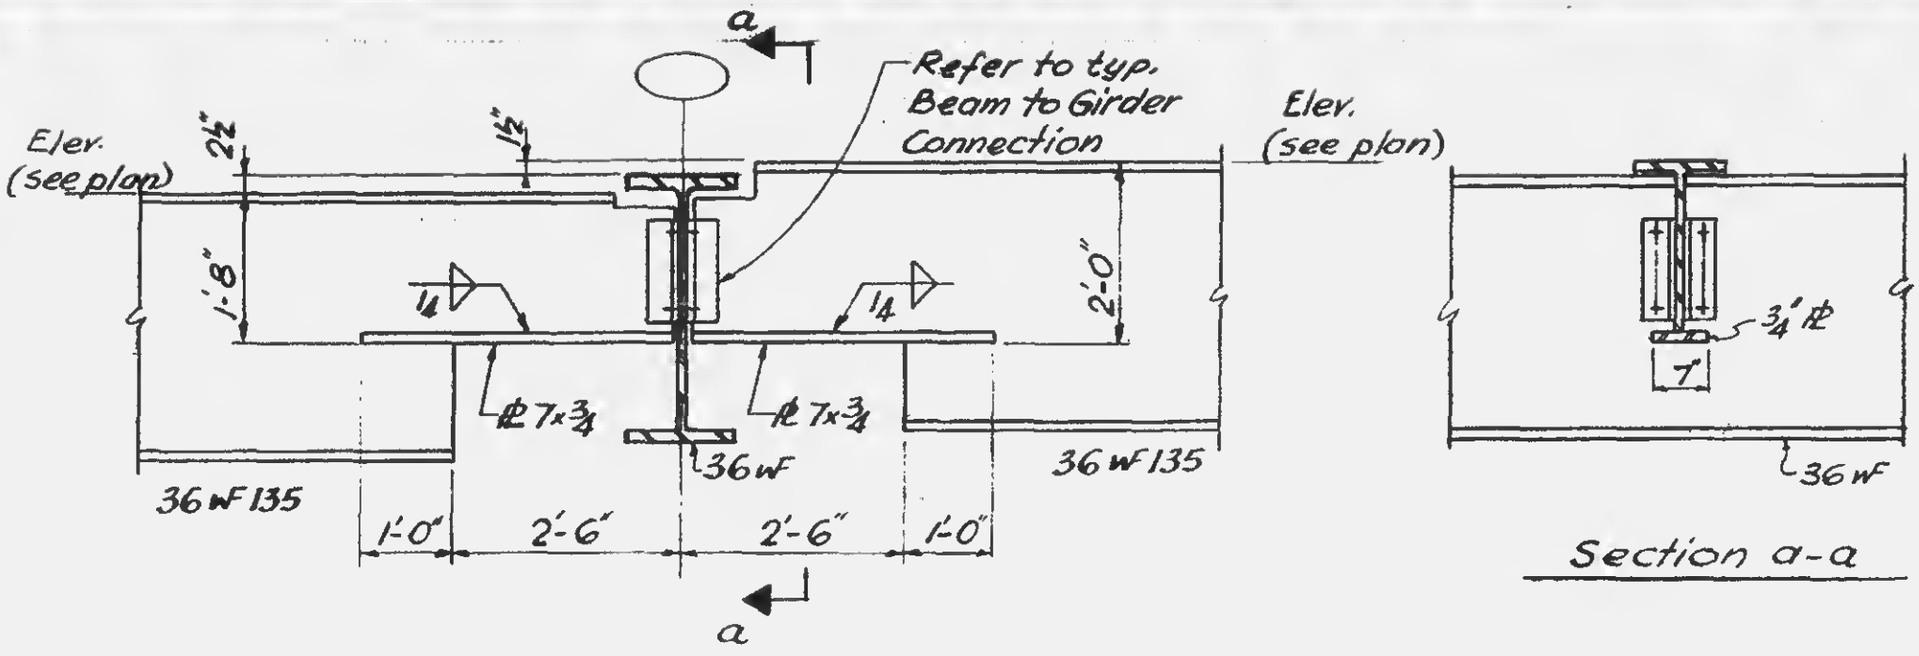

DETAIL 3

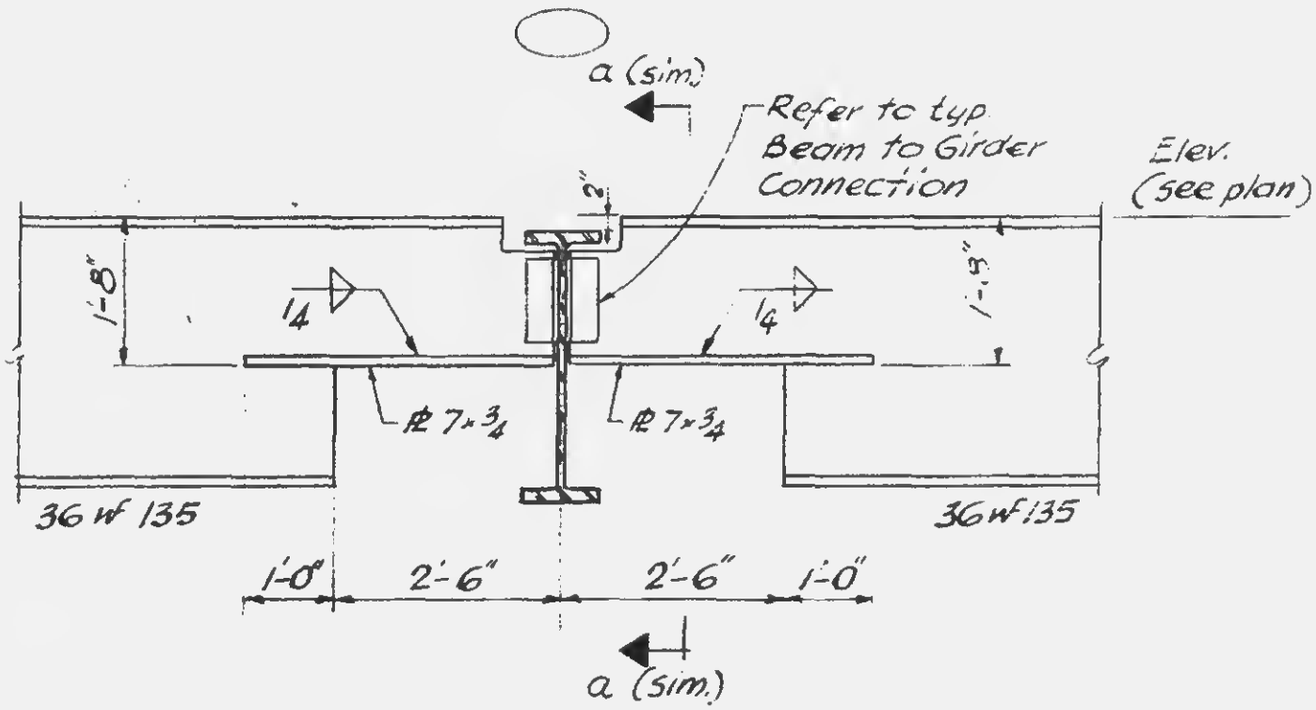

DETAIL 4

LICENSED PROFESSIONAL ENGINEER LESLIE E. ROBERTSON No 24360 UNIVERSITY OF THE STATE OF NEW YORK

12-JK-51