SKILLING - HELLE - CHRISTIANSEN - ROBERTSON Structural & Civil Engineers

PROJECT THE WORLD TRADE CENTER | TITLE BEAM DETAIL UNDER EXIST. TEL. MANHOLE | DATE 4-5-68

REVISIONS
3-21-69

85 93

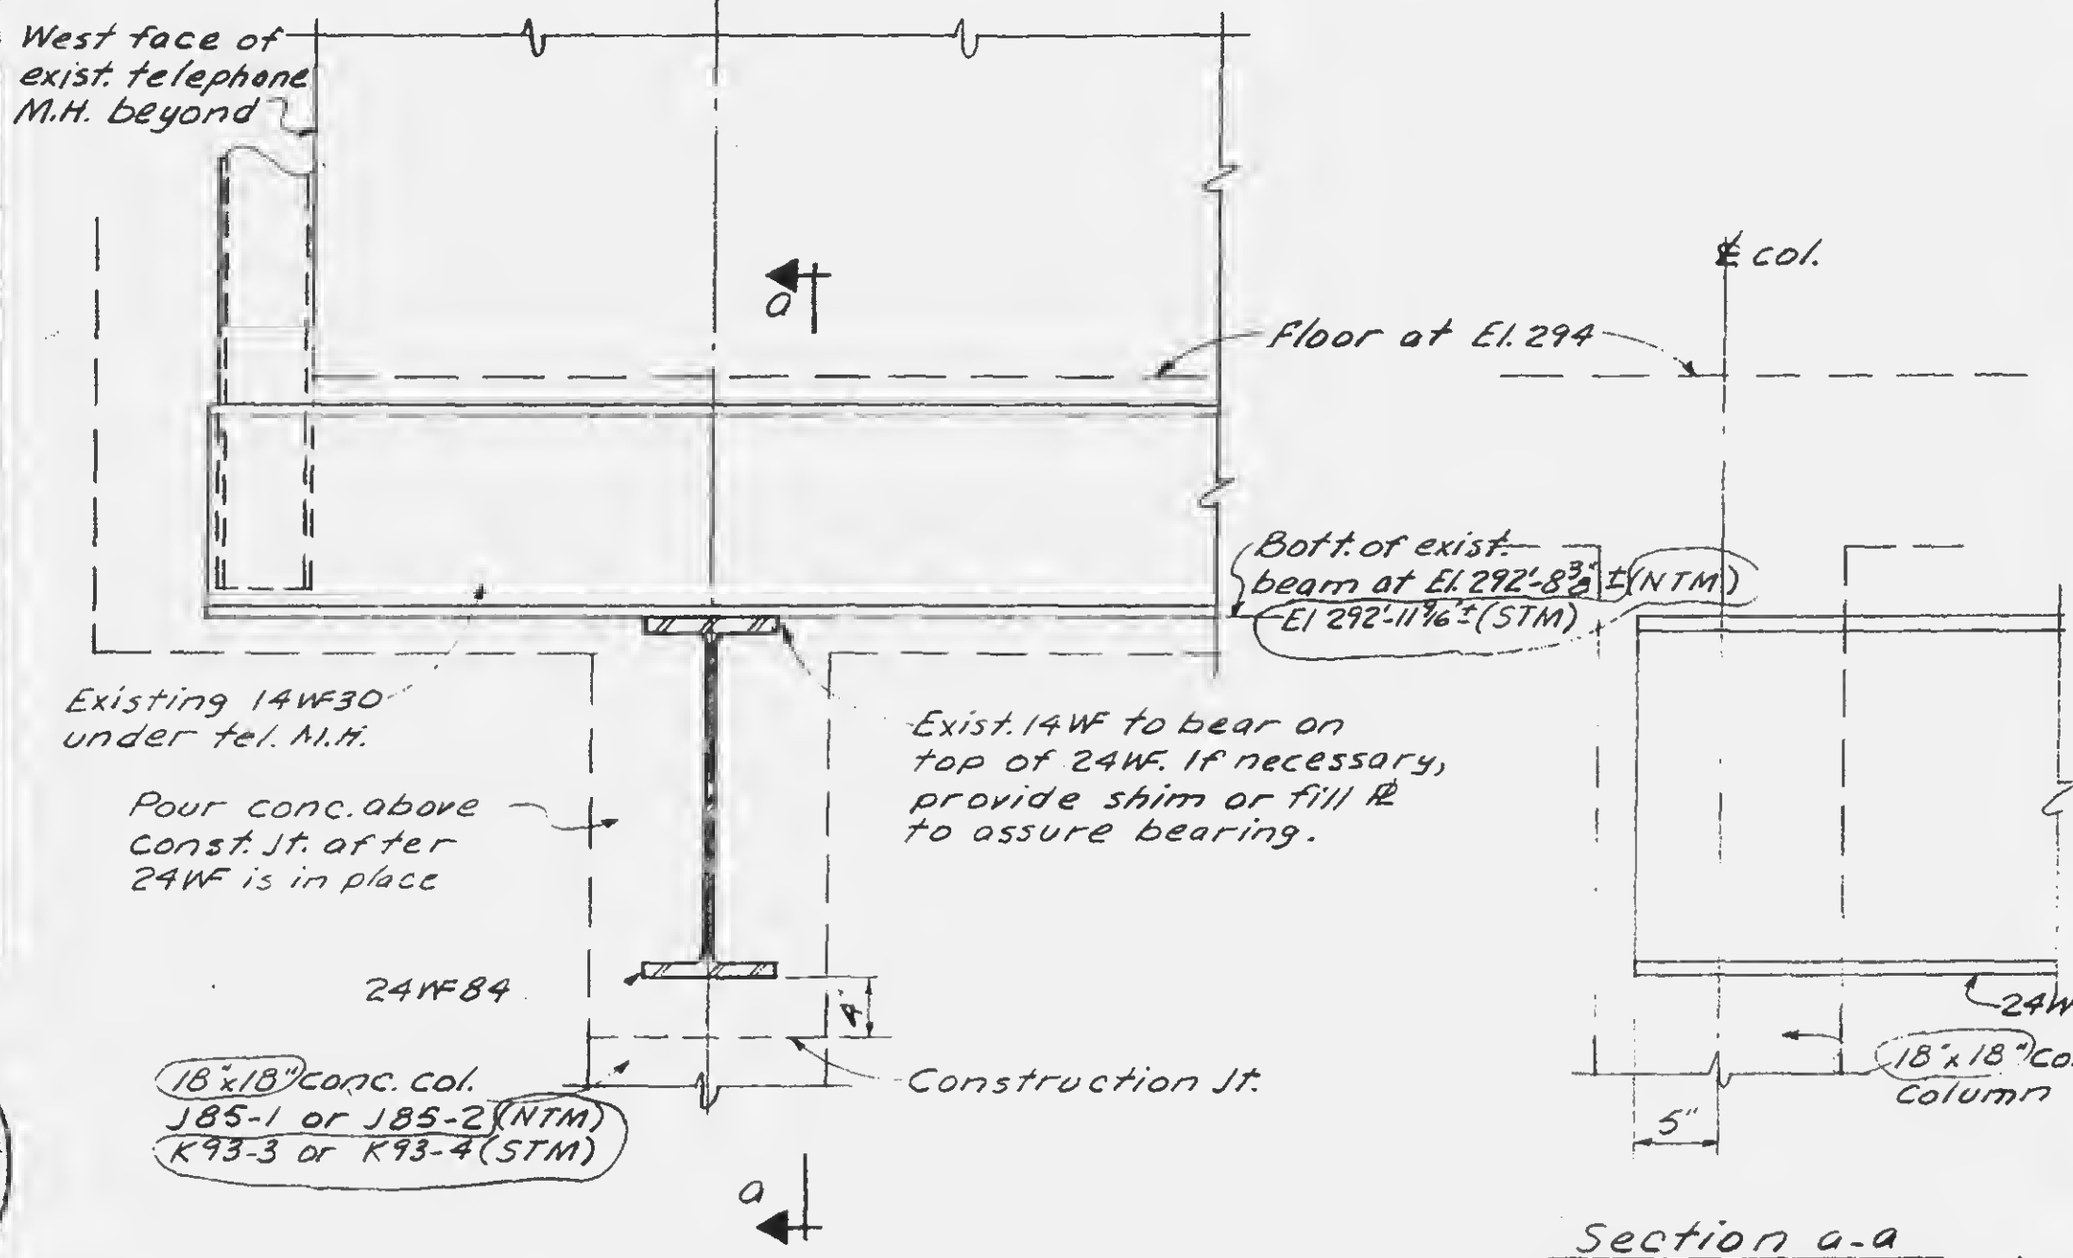

Section a-a
(Opp. hand at col. J85-1)

Notes:
1. (NTM) — North telephone manhole.
(STM) — South telephone manhole.

LICENSED PROFESSIONAL ENGINEER LESLIE E. ROBERTSON No. 34360 UNIVERSITY OF THE STATE OF NEW YORK

DRAWN
S.C.
REVIEWED
E.L.

12-JK1-71