
SKILLING - HELLE - CHRISTIANSEN - ROBERTSON Structural & Civil Engineers

PROJECT THE WORLD TRADE CENTER | TITLE BEAM DETAIL UNDER EXIST. TELEPHONE MANHOLE | DATE 4-5-68

REVISIONS

3-21-69

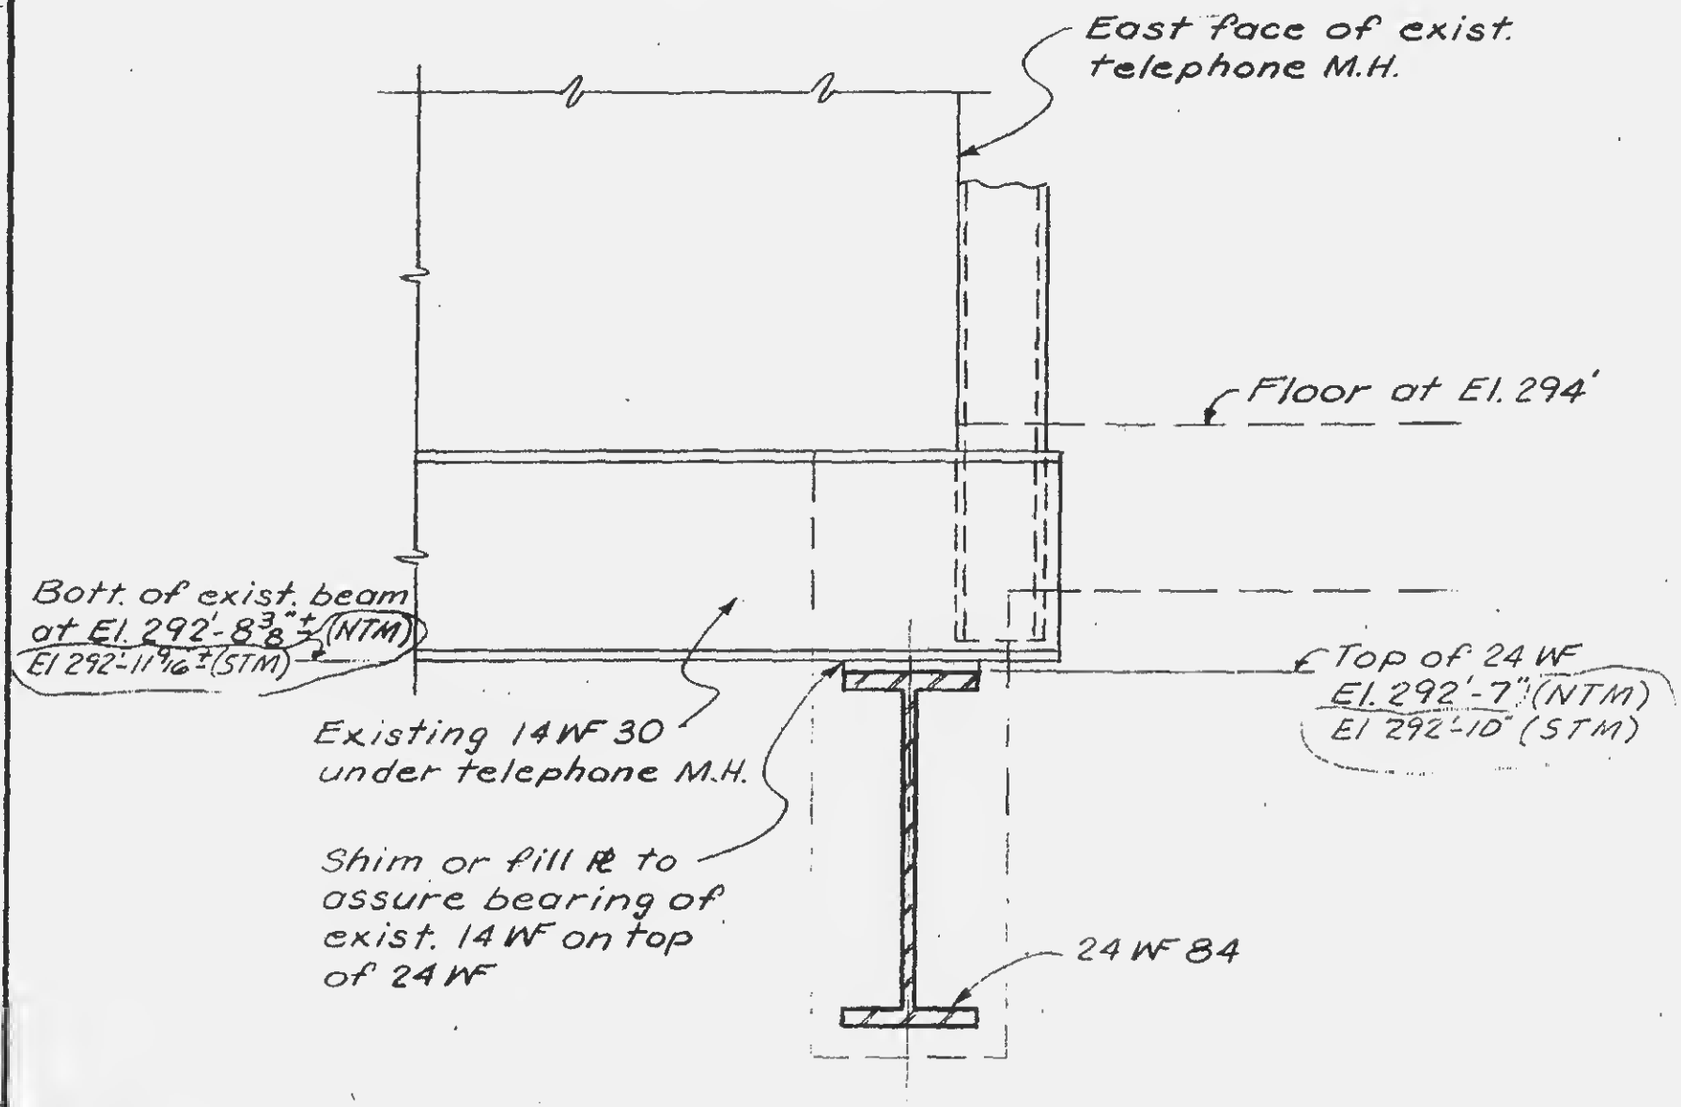

LICENSED PROFESSIONAL ENGINEER
LESLIE E. ROBERTSON
No. 34360
UNIVERSITY OF THE STATE OF NEW YORK

Notes:
1. (NTM) — North telephone manhole.
(STM) — South telephone manhole.

DRAWN
S.C
REVIEWED
E.L.

12-JK1-72