
SKILLING - HELLE - CHRISTIANSEN - ROBERTSON Structural & Civil Engineers

PROJECT: THE WORLD TRADE CENTER | TITLE: DETAIL OF POSTS | DATE: 4-5-68

REVISIONS
6-7-68
2-4-69
3-21-69

Detail No.	Size of Post	Weld A	Weld B
1	8WF17	1/4	1/4
2	10WF33	1/4	1/4
3	10WF49	5/16	1/4
4	10WF33	1/4	1/4

Detail No.	Size of Post	Weld A	Weld B

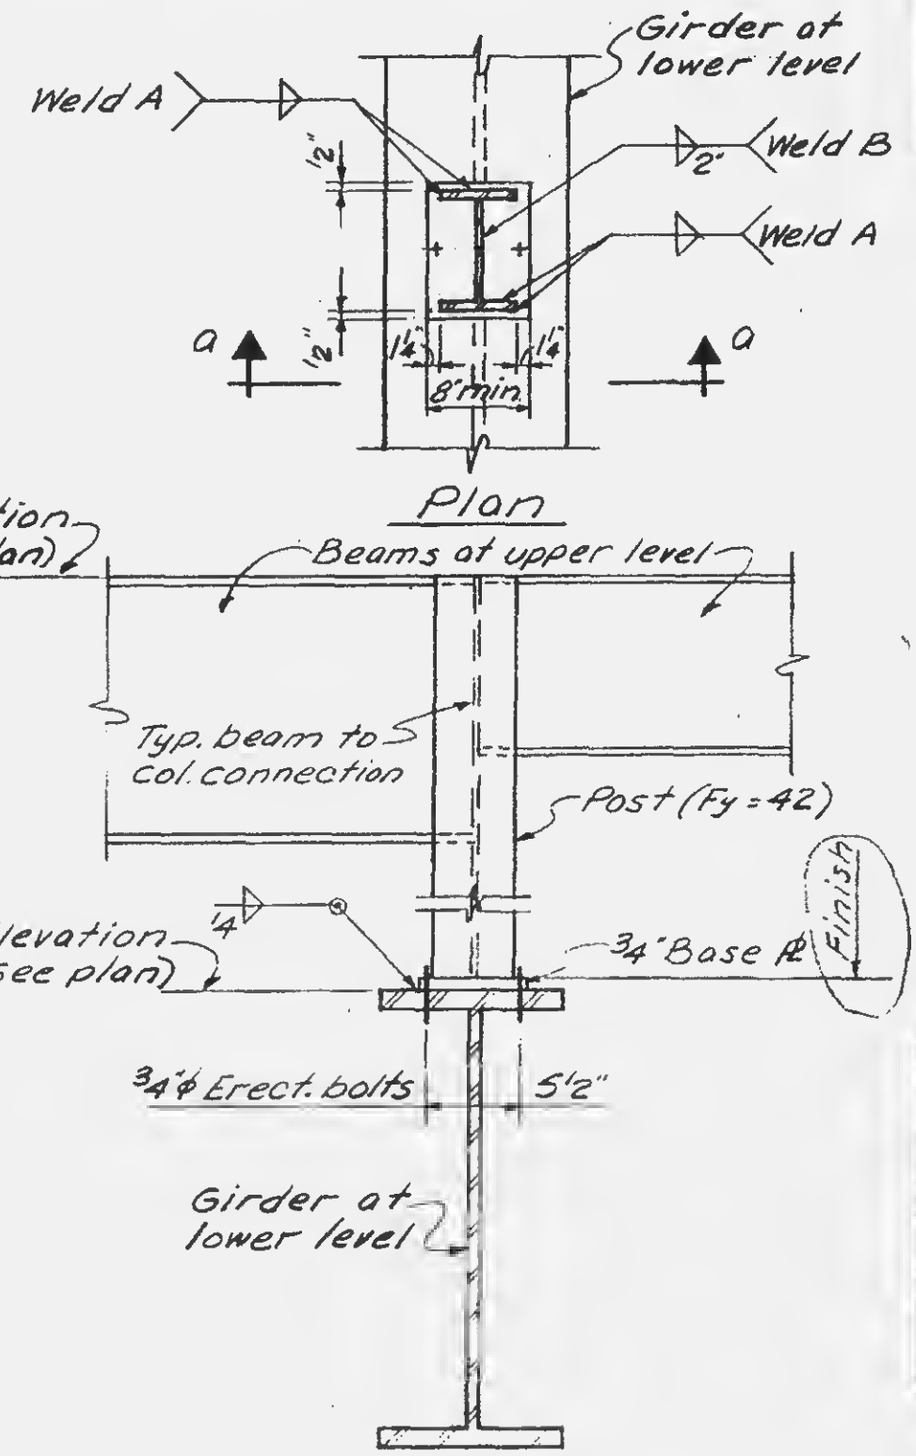

LICENSED PROFESSIONAL ENGINEER
LESLIE E. ROBERTSON
No. 34360
UNIVERSITY OF THE STATE OF NEW YORK

DRAWN
S.C.

REVIEWED
E.L.

12-JK1-74