
SKILLING, HELLE, CHRISTIANSEN, ROBERTSON — Structural & Civil Engineers

PROJECT: THE WORLD TRADE CENTER | TITLE: REFRIG. EM. CONN. DETAILS ADJ. TO 24" MECH. BASE | DATE: 10-15-68

REVISIONS

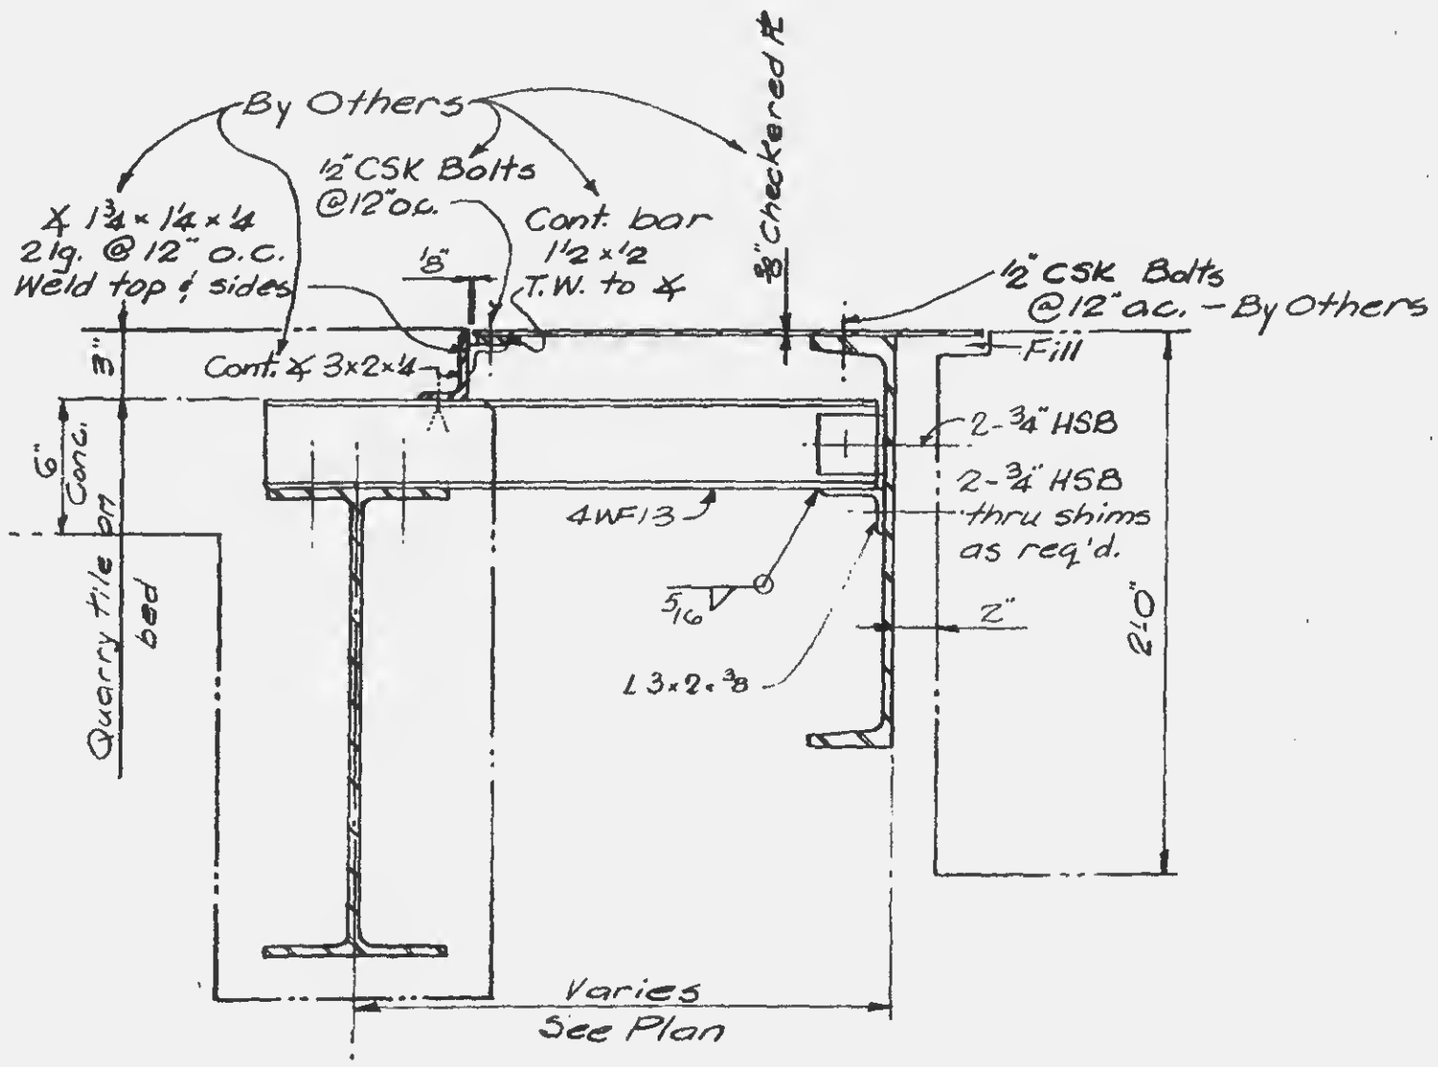

Work by others shown schematically only.
For full details refer to Archt's and Mech. Engr's dwgs.

LICENSED PROFESSIONAL ENGINEER — LESLIE E. ROBERTSON — No. 34360 — UNIVERSITY OF THE STATE OF NEW YORK

DESIGNED

DRAWN

REVIEWED

12-JK1-99A