
SKILLING, HELLE, CHRISTIANSEN, ROBERTSON — Structural & Civil Engineers


PROJECT THE WORLD TRADE CENTER | TITLE BEAM CONNECTION DETAIL TO TOWER B | DATE 9-20-68

REVISIONS
1-3-69

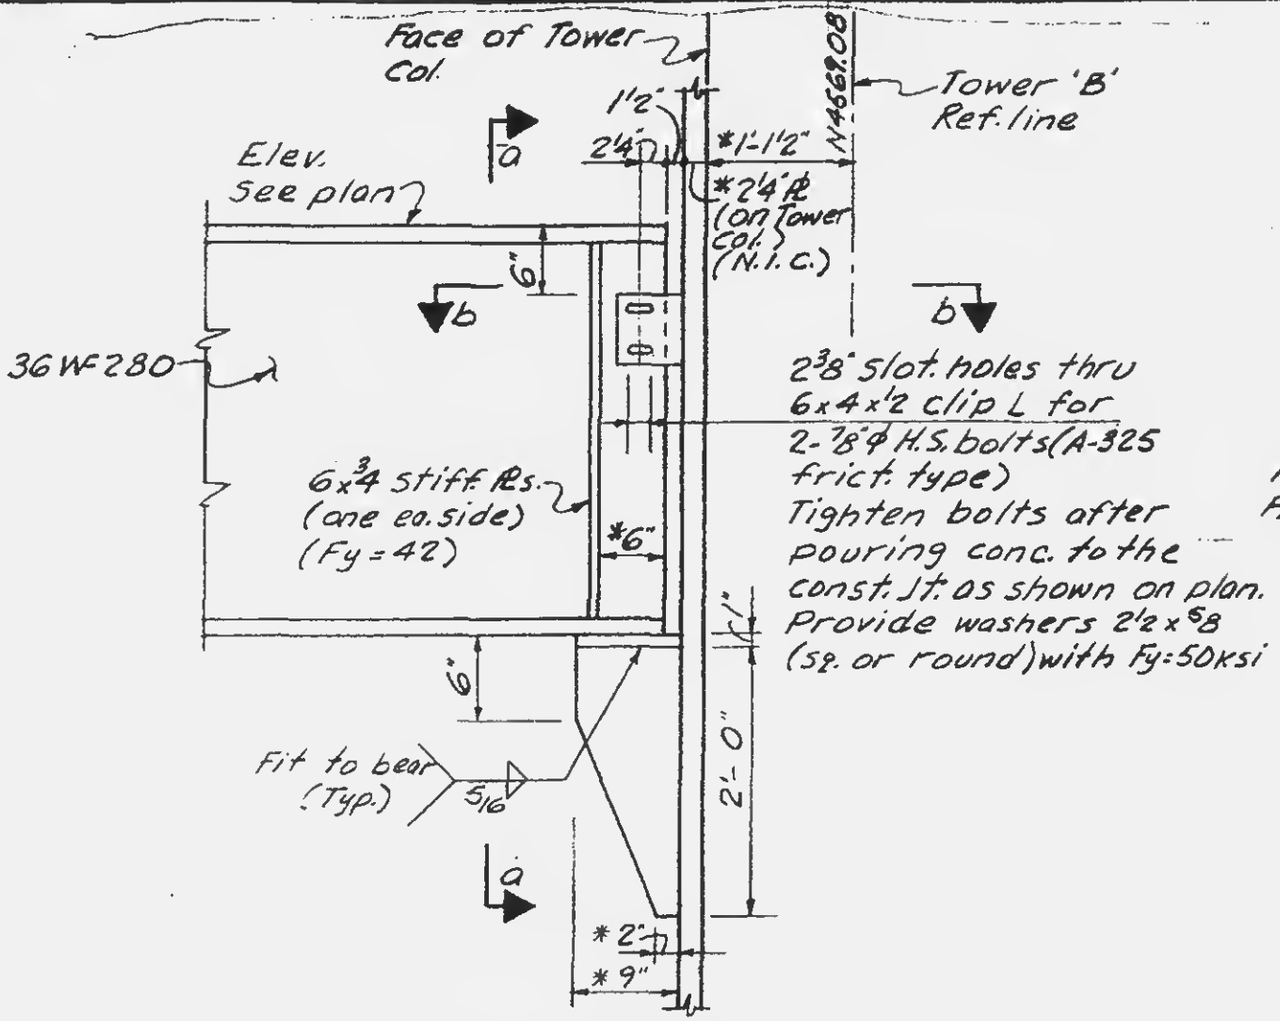

ELEVATION


(All hor. dimensions are measured along ℄ beam passing thru W.P. except as shown with *)

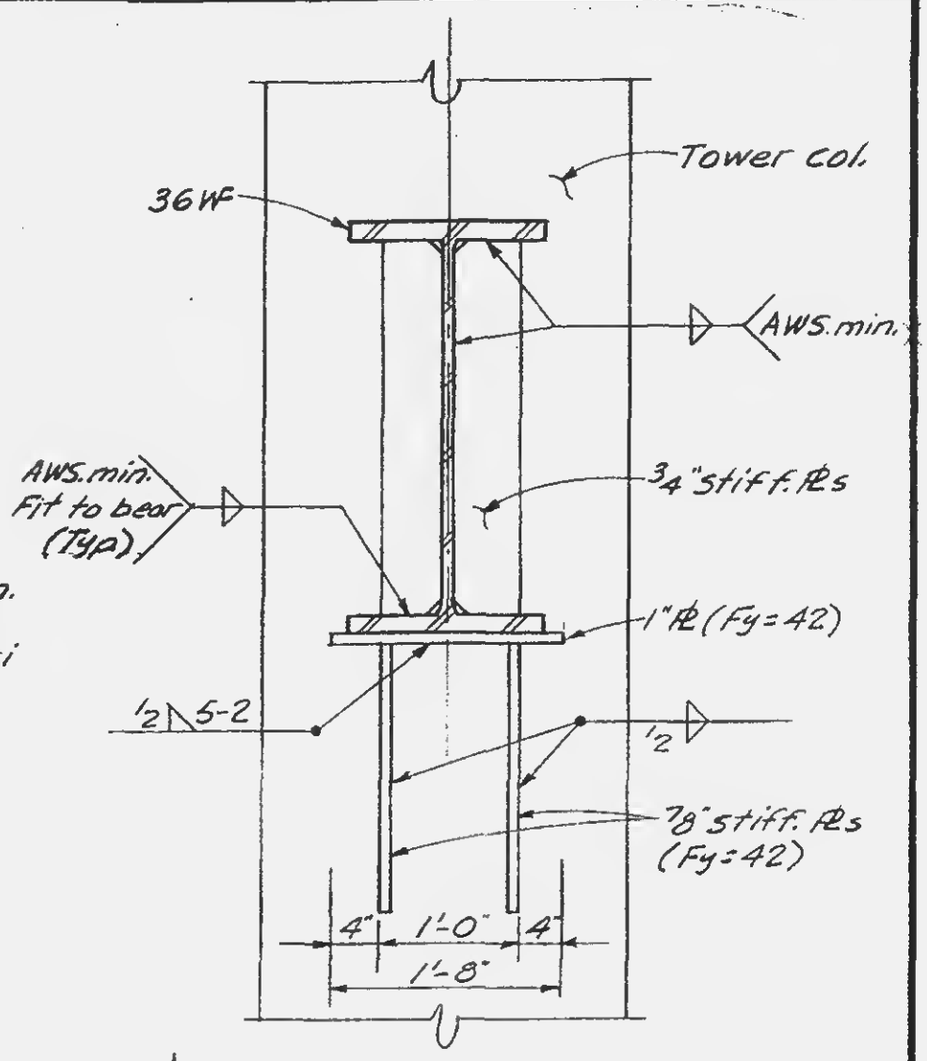

Section a-a

NOTES

1. All welds to be E70 xx.

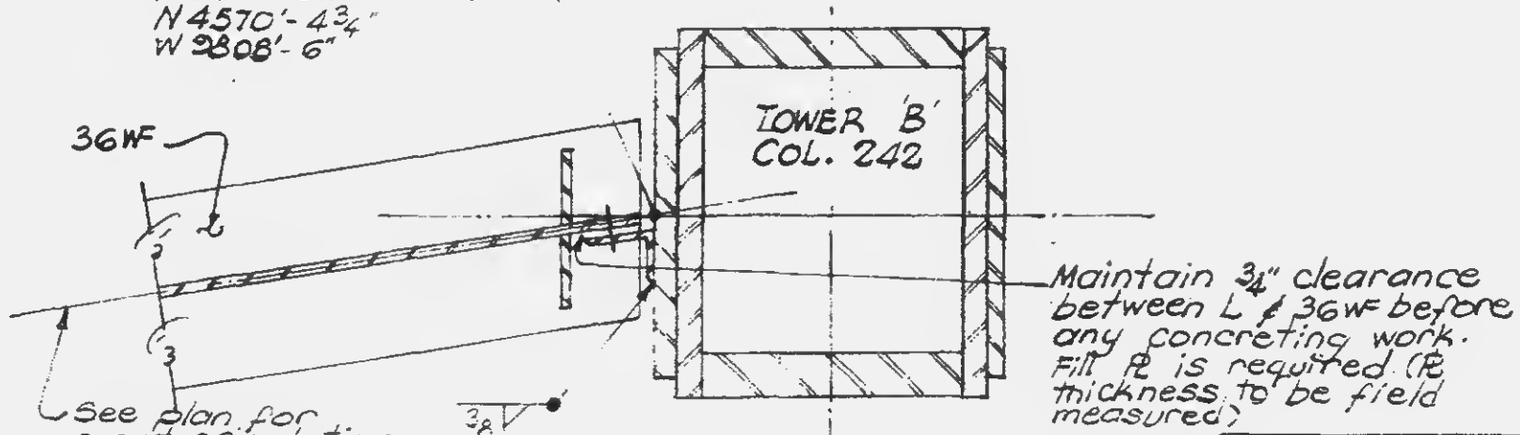

Section b-b

LICENSED PROFESSIONAL ENGINEER — LESLIE E. ROBERTSON — No. 34360 — UNIVERSITY OF THE STATE OF NEW YORK

DESIGNED

DRAWN A.F.

REVIEWED E.L.

12-JK1-130