
SKILLING - HELLE - CHRISTIANSEN - ROBERTSON — Structural & Civil Engineers


PROJECT: THE WORLD TRADE CENTER


TITLE: BEAM CONNECTION DETAIL TO E. OF TOWER 'B' - B-301 thru B-309


DATE: 12-17-68


REVISIONS

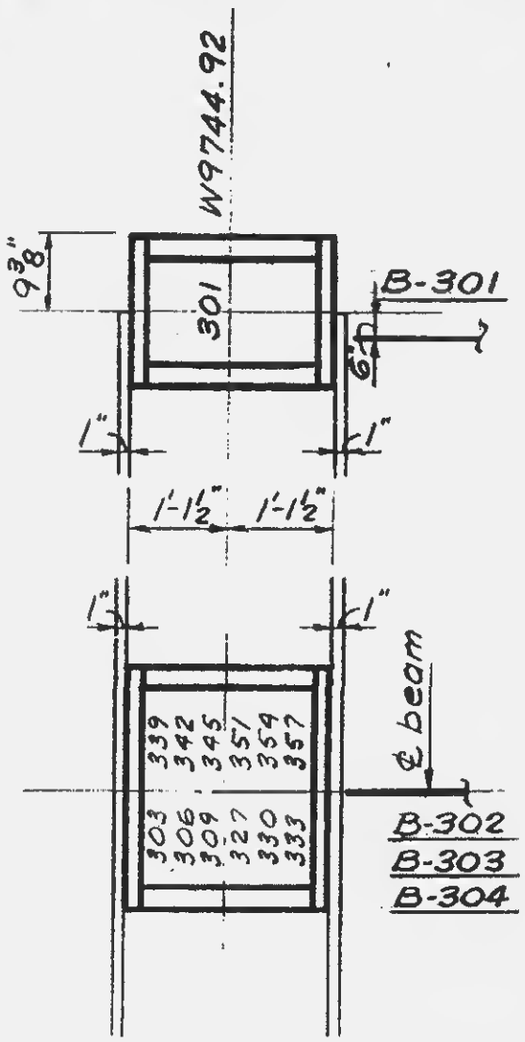

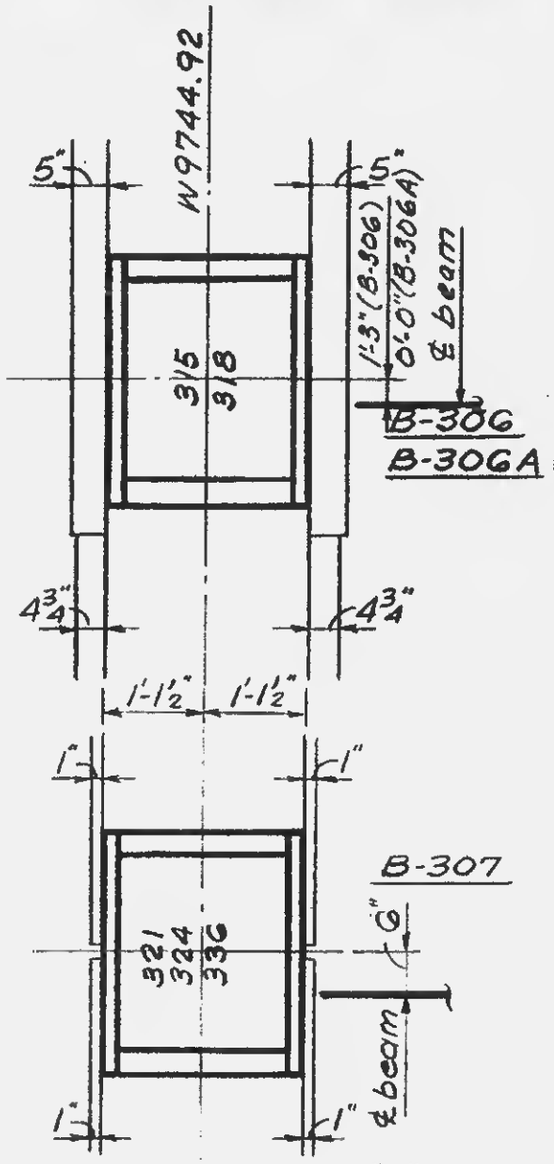

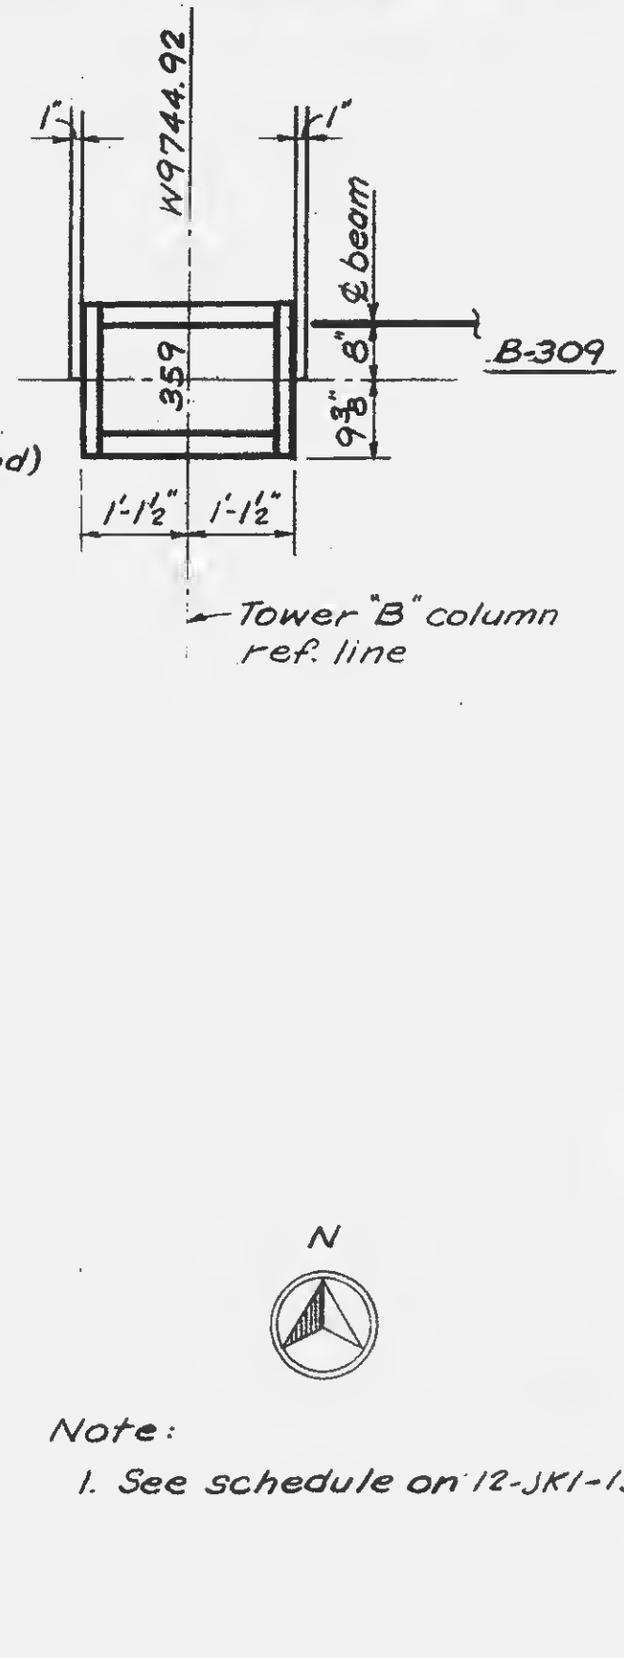

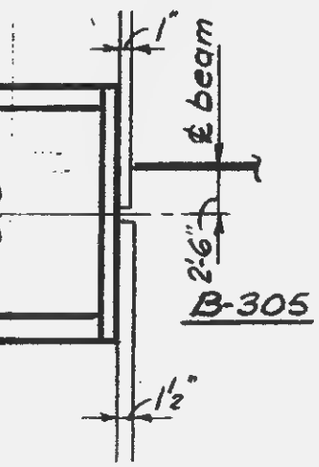

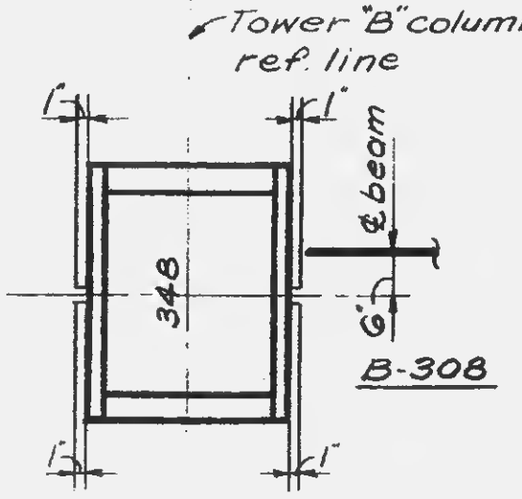

Note:

1. See schedule on 12-JK1-137

LICENSED PROFESSIONAL ENGINEER
LESLIE E. ROBERTSON
No. 24260
UNIVERSITY OF THE STATE