SKILLING - HELLE - CHRISTIANSEN - ROBERTSON Structural & Civil Engineers

PROJECT: THE WORLD TRADE CENTER | TITLE: BEAM CONNECTION DETAIL TO TOWER - TYPE D | DATE: 6-11-68

REVISIONS

2-19-69

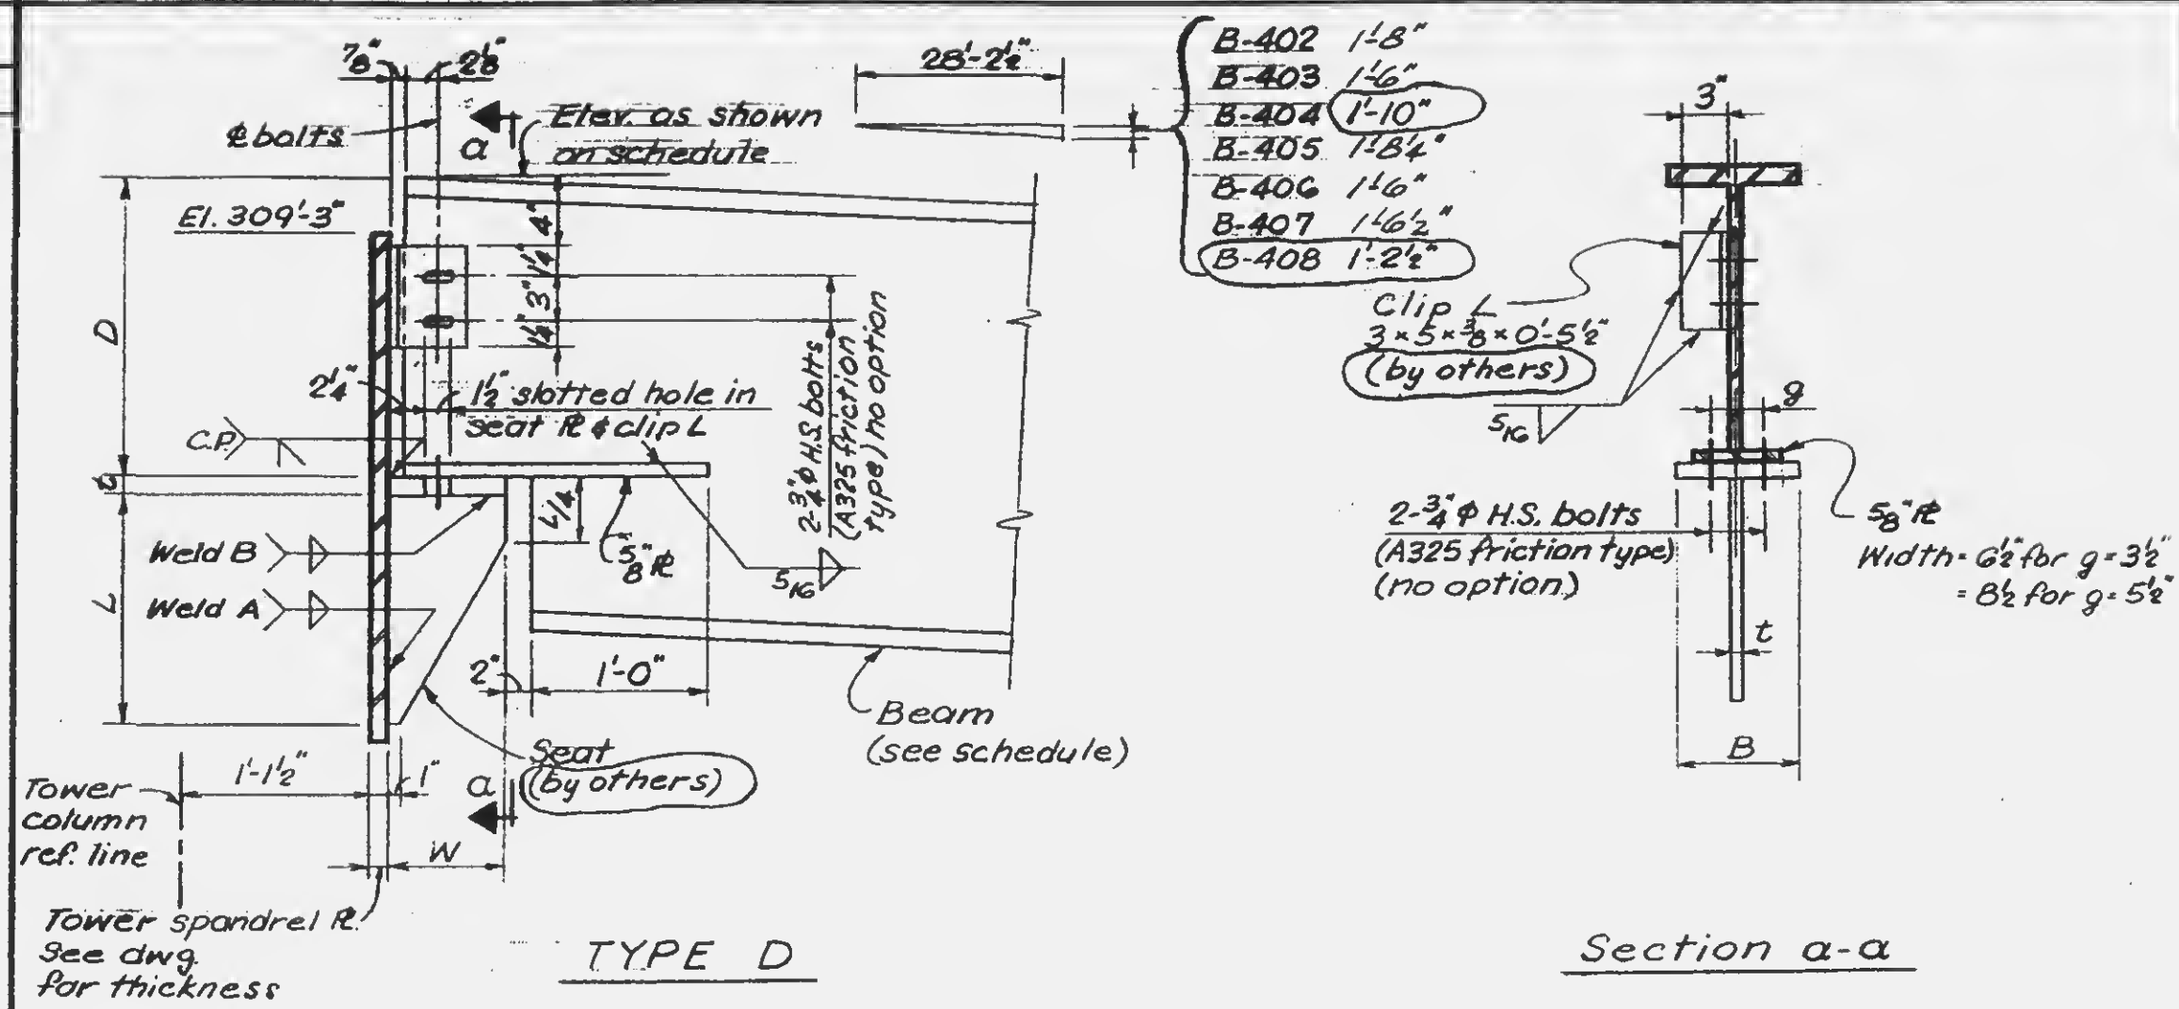

Note:

1. Provide 1 3/4" × 7/16" washers (Fy = 50 k.s.i.) sq. or round.

LICENSED PROFESSIONAL ENGINEER LESLIE E. ROBERTSON No. 34360 UNIVERSITY OF THE STATE OF NEW YORK

DRAWN S.C.

REVIEWED E.L.

12-JK1-135