SKILLING - HELLE - CHRISTIANSEN - ROBERTSON Structural & Civil Engineers

PROJECT THE WORLD TRADE CENTER | TITLE TYPICAL BEAM DETAILS | DATE 5-15-67

REVISIONS

6-5-67

11-8-67
Gen. revisions

7-19-68

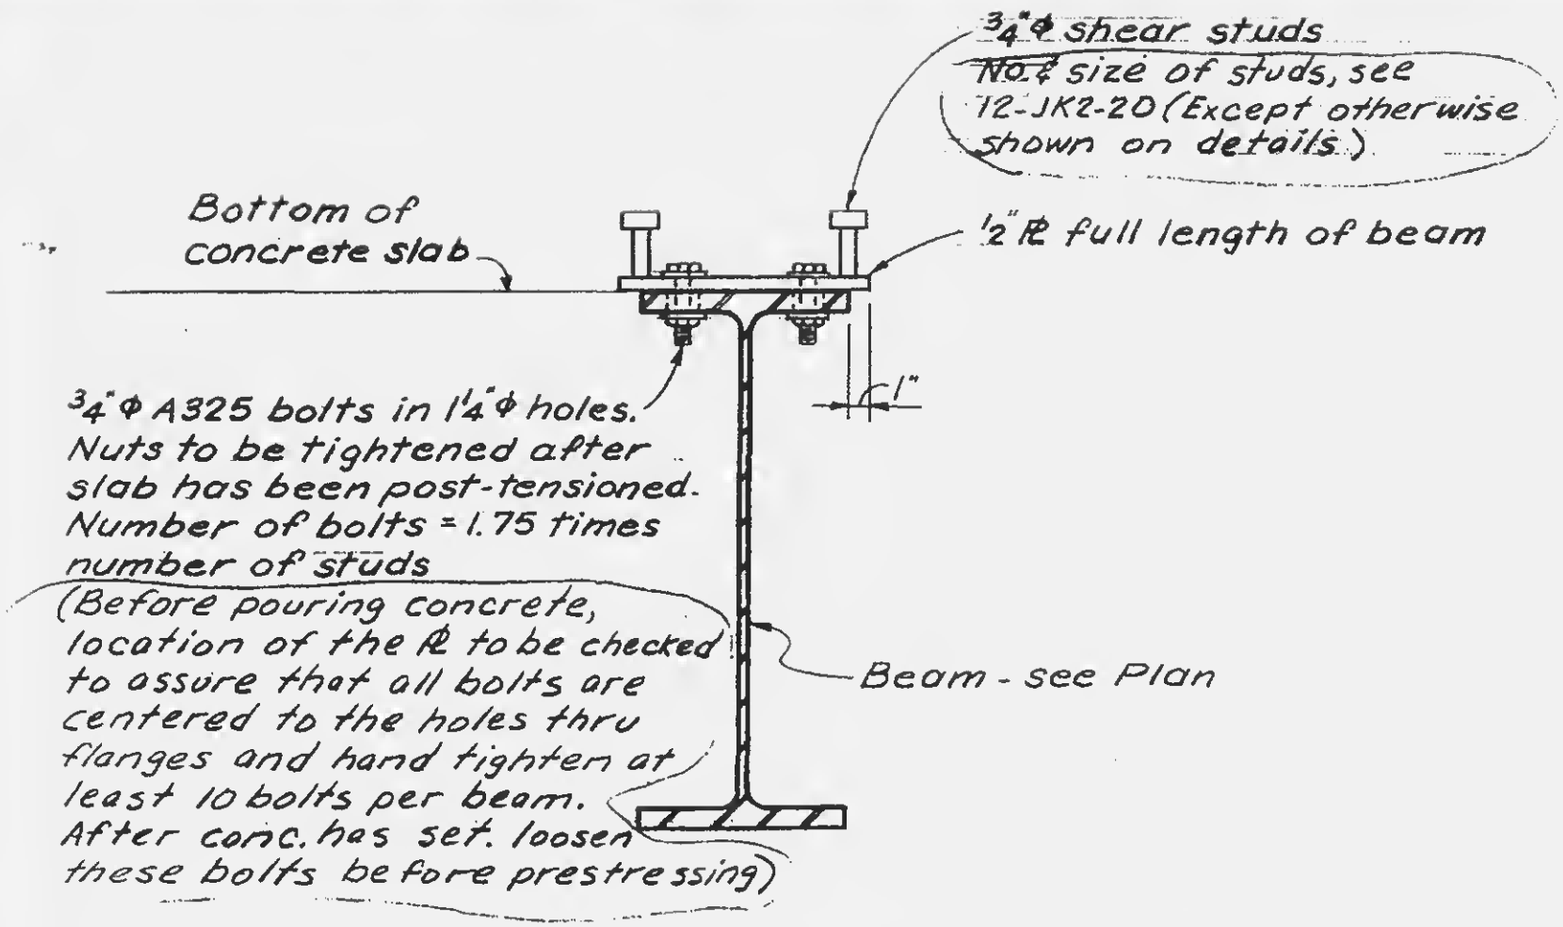

TYPE 7 (Typical all beams at El. 264' except otherwise shown on details)

NOTE:
All shear studs shall be installed on 1/2" PL only.
All washers provided should be 1 3/4 × 7/16 (square or round) with a yield stress of 50 ksi.

LICENSE LESLIE E. ROBERTSON No. 34350 UNIVERSITY OF THE STATE OF NEW YORK