SKILLING, HELLE, CHRISTIANSEN, ROBERTSON — Structural & Civil Engineers

PROJECT THE WORLD TRADE CENTER | TITLE | DATE 7-19-68

REVISIONS

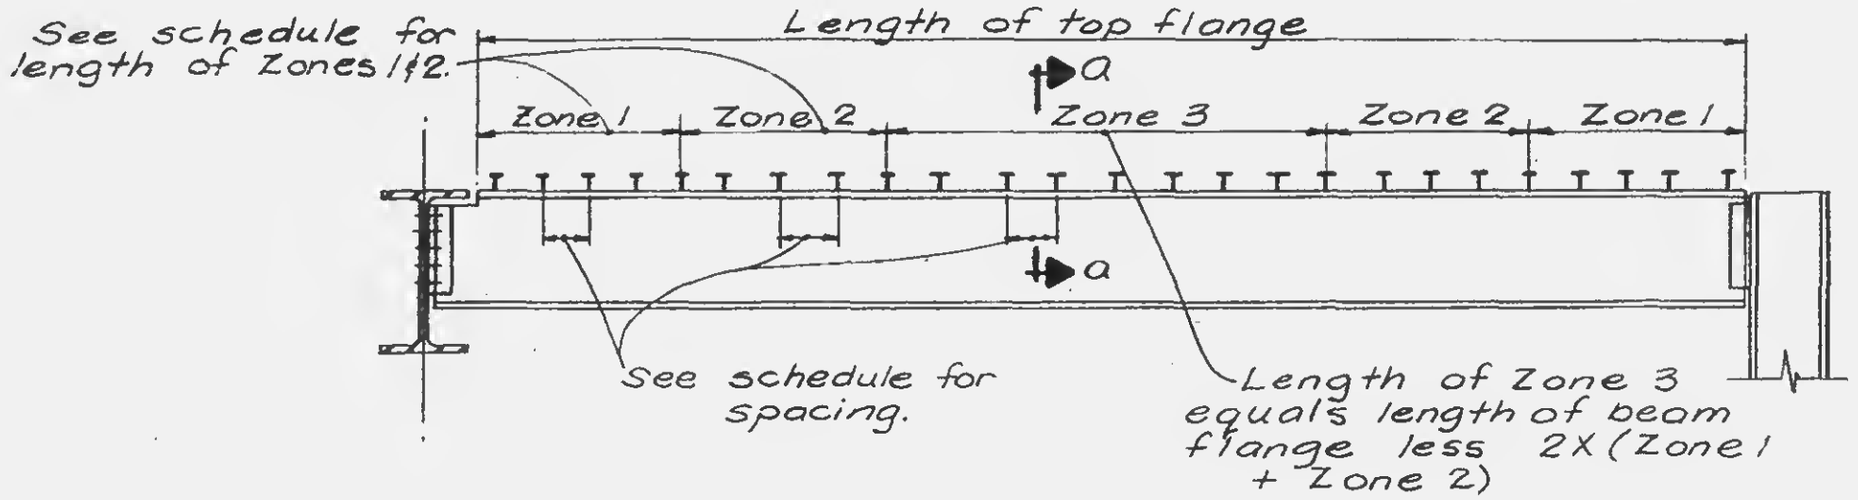

ELEVATION

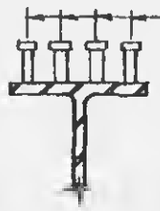

SECTION a-a

Notes :

1. Length of beam may be such that Zone 3 does not exist and Zones 2 overlap.

LICENSED PROFESSIONAL ENGINEER — LESLIE E. ROBERTSON — No. 24360 — STATE OF NEW YORK

DESIGNED

DRAWN

REVIEWED

12-JK2-8