


SKILLING - HELLE - CHRISTIANSEN - ROBERTSON — Structural & Civil Engineers


PROJECT: THE WORLD TRADE CENTER | TITLE: DETAIL OF PLATE GIRDER | DATE: 2-29-68

REVISIONS
6-28-68
1-3-69

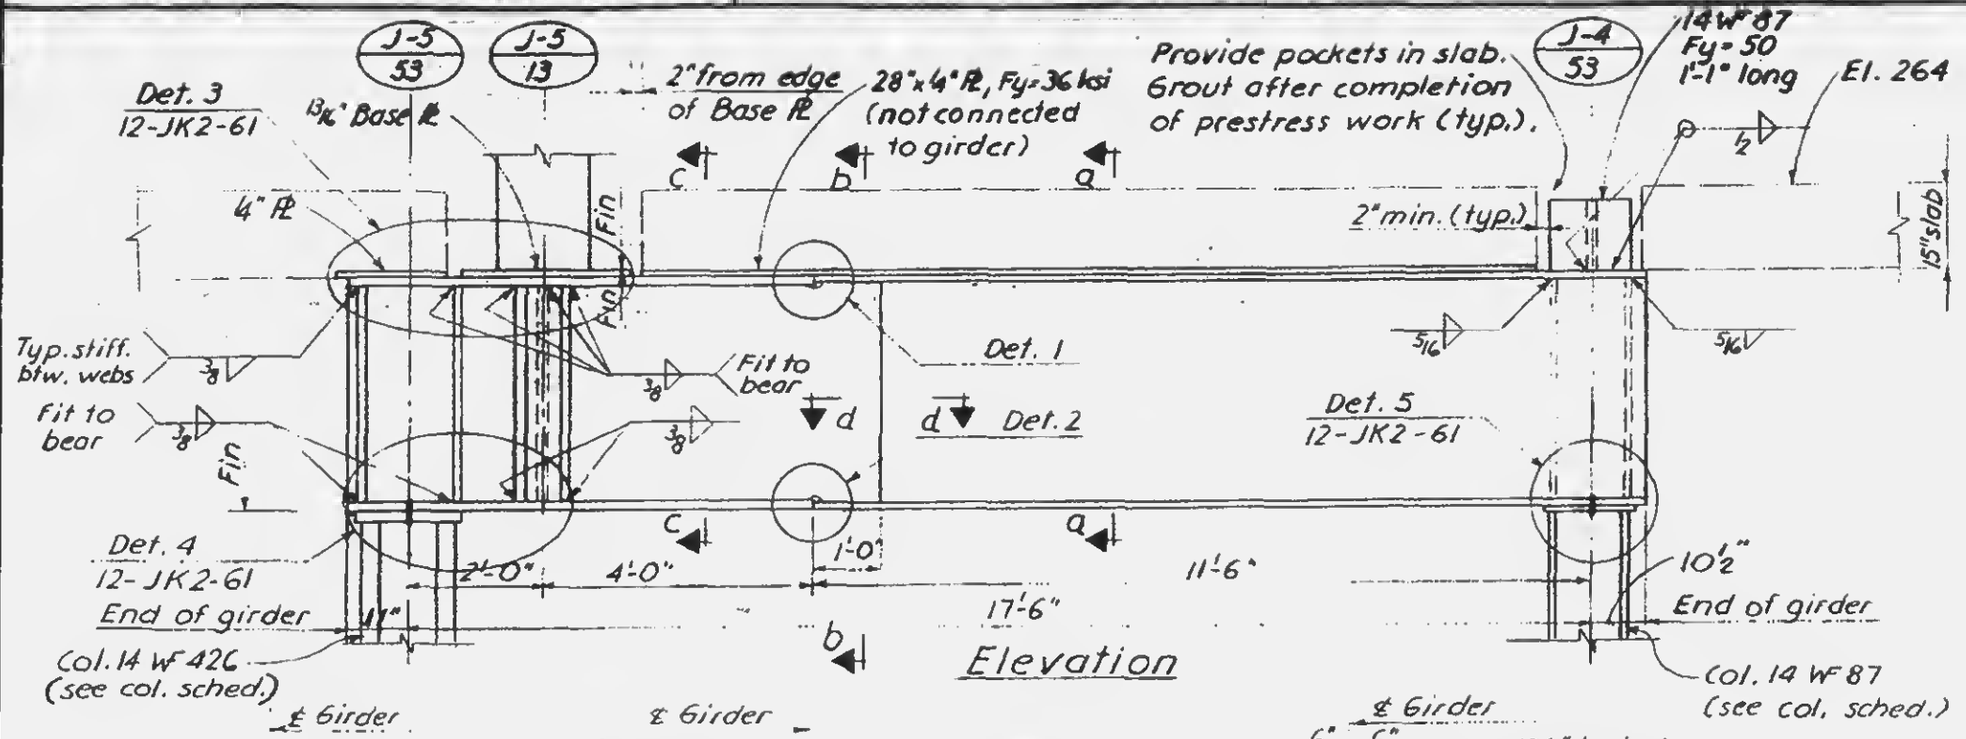

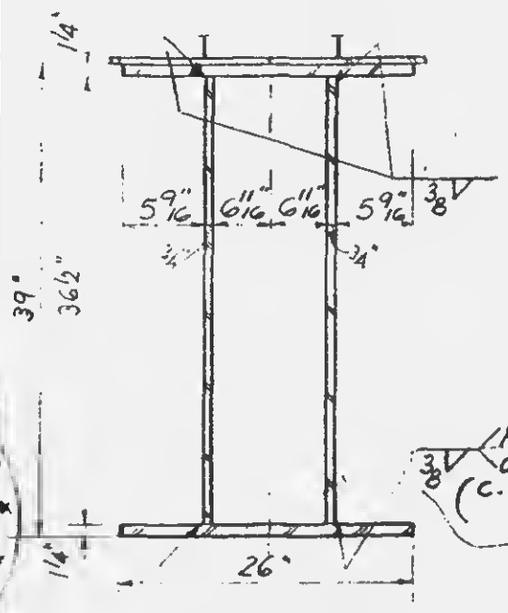


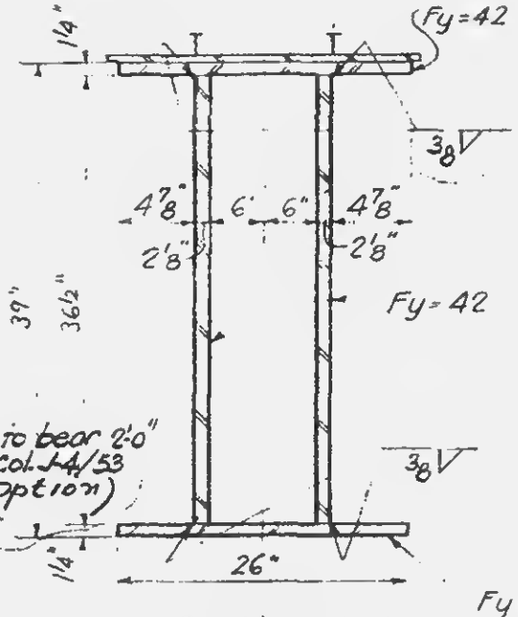


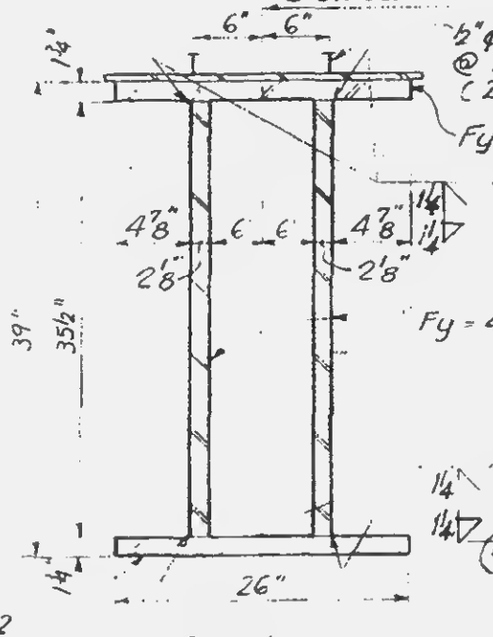

Note:
1. All welds to be E70XX
2. All bolts to be A-325 friction type.
3. Col. cap Pl. detail similar to Detail 104 (IC-JK2-7)

Fy 42

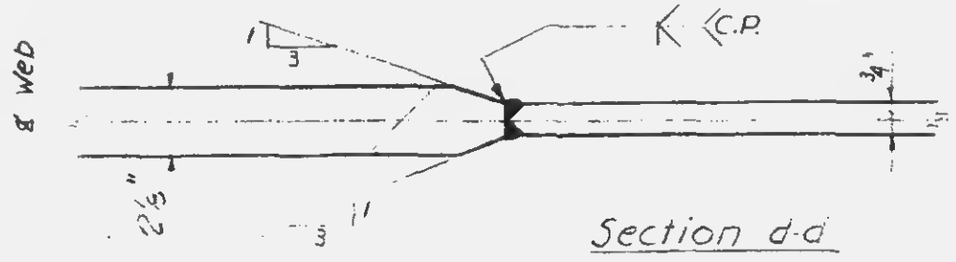

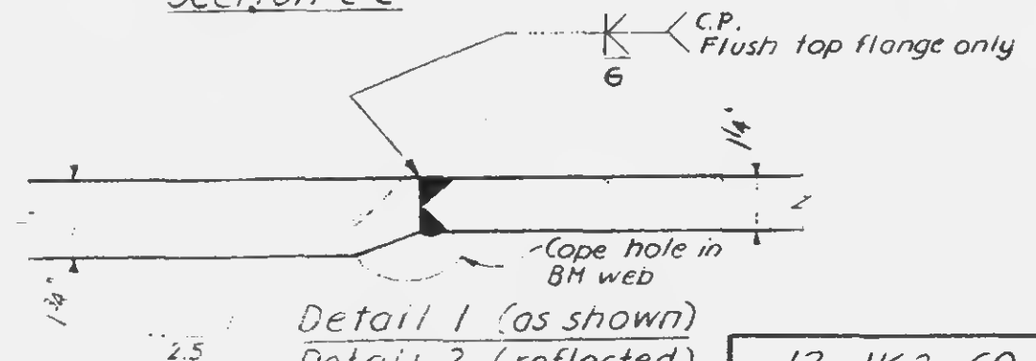

LICENSED PROFESSIONAL ENGINEER — LESLIE E. ROBERTSON — No. 34360 — UNIVERSITY OF THE STATE OF NEW YORK

DRAWN S.T.M.
REVIEWED E.L.

12-JK2-60