SKILLING - HELLE - CHRISTIANSEN - ROBERTSON — Structural & Civil Engineers

PROJECT THE WORLD TRADE CENTER | TITLE DETAIL OF PLATE GIRDER | DATE 5-1-68

REVISIONS
6-7-68
7-19-68

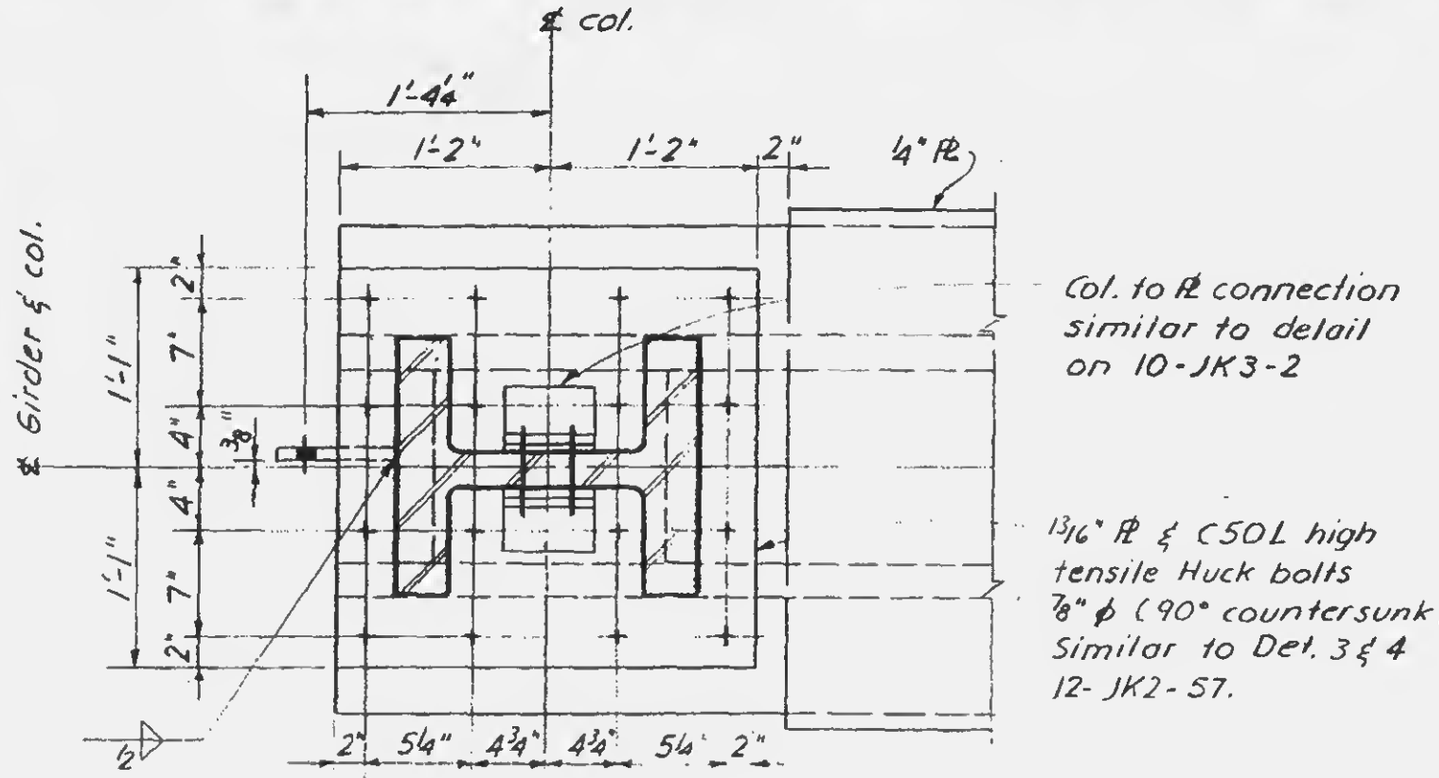

Detail 3
Plan

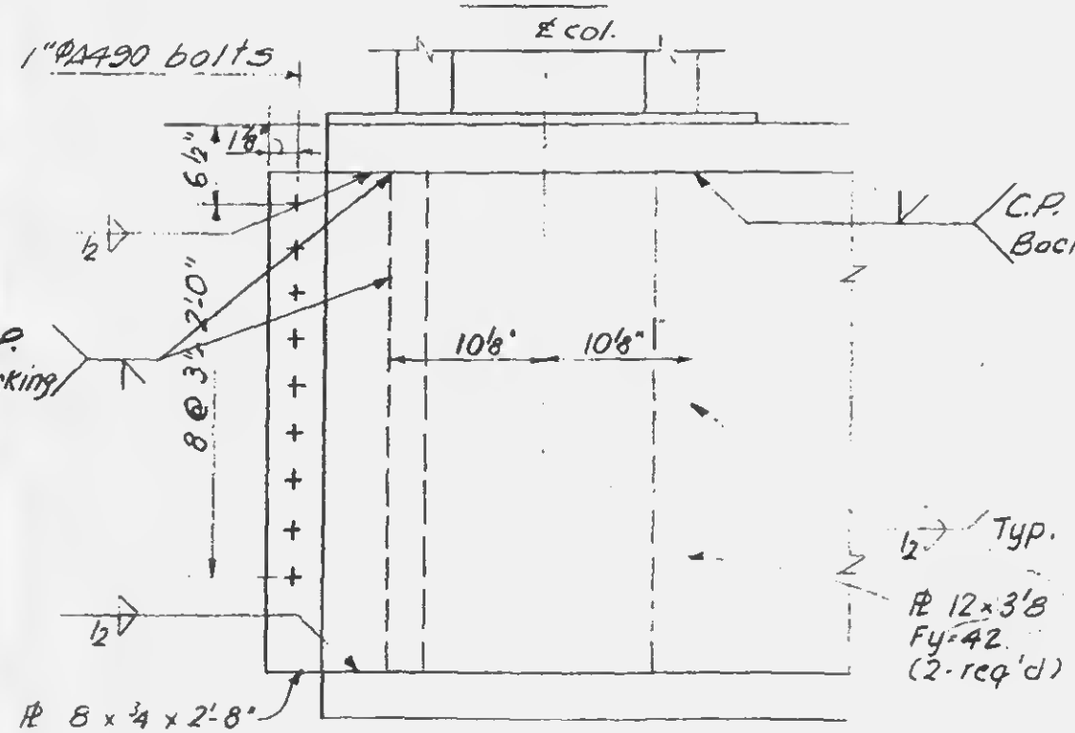

Detail 3
Elevation

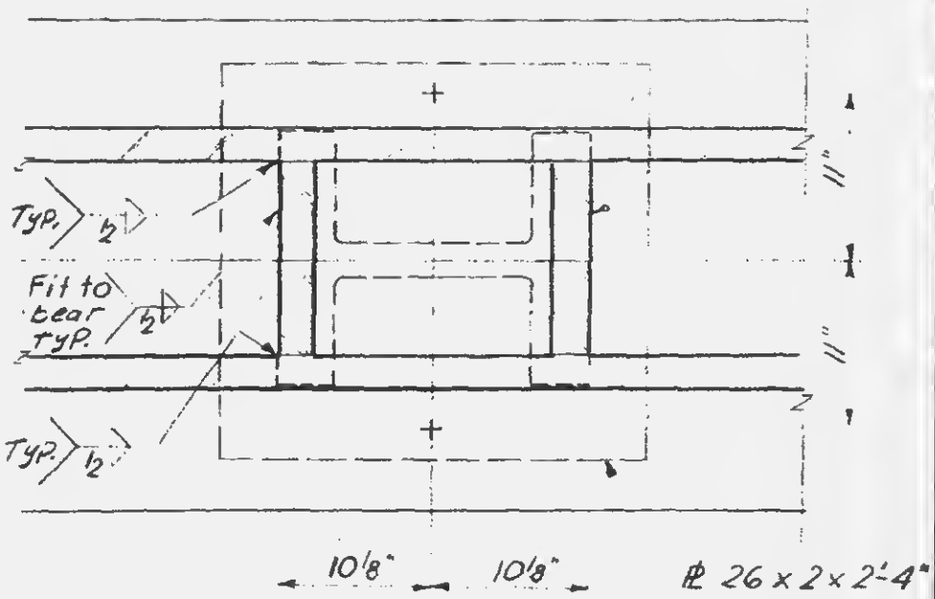

Detail 4

LICENSED PROFESSIONAL ENGINEER
LESLIE E. ROBERTSON
No. 24390
UNIVERSITY OF THE STATE OF NEW YORK

12-JK2-68