

SKILLING - HELLE - CHRISTIANSEN - ROBERTSON Structural & Civil Engineers

PROJECT THE WORLD TRADE CENTER | TITLE GIRDER DETAILS | DATE 5-1-68


REVISIONS
6-7-68

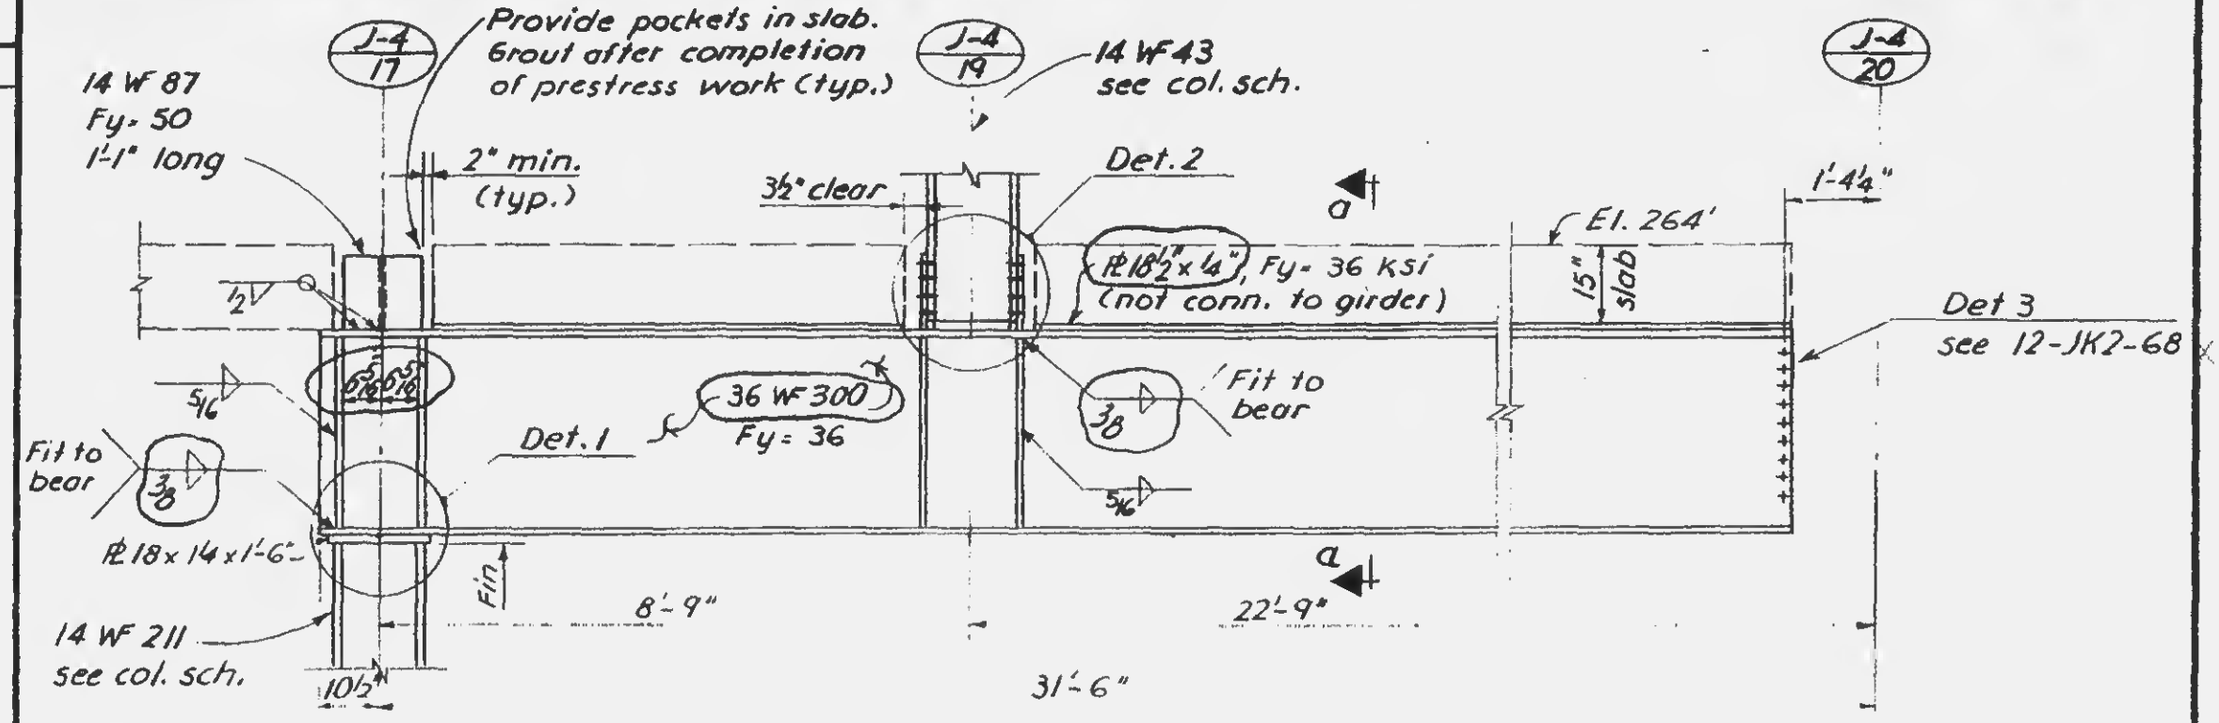


ELEVATION

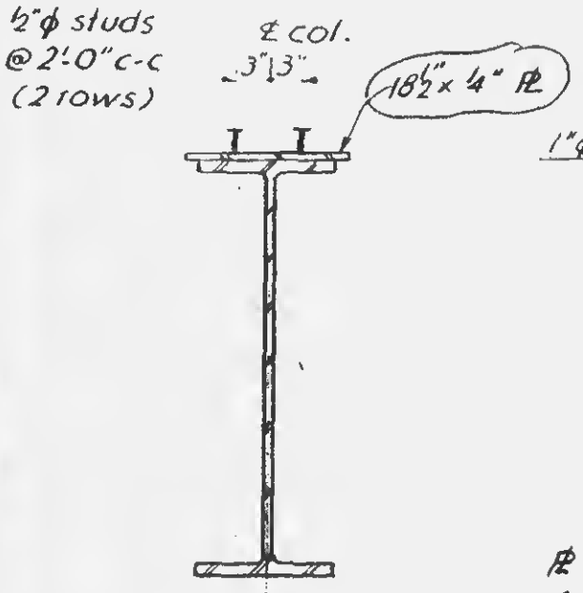

Section a-a

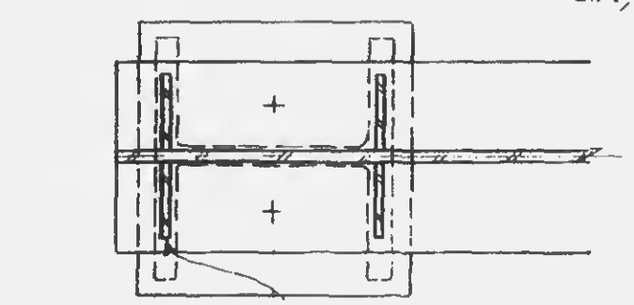

Detail 1

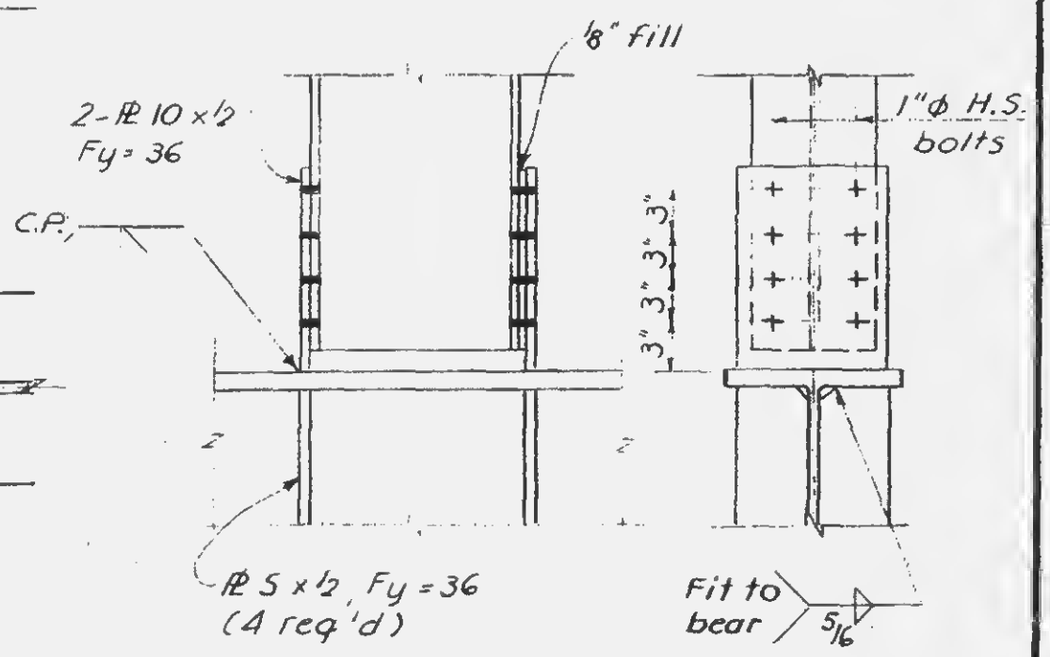

Detail 2

LICENSED PROFESSIONAL ENGINEER LESLIE E. ROBERTSON No. 8436 STATE OF NEW YORK UNIVERSITY

12-JK2-71