

SKILLING - HELLE - CHRISTIANSEN - ROBERTSON Structural & Civil Engineers

PROJECT THE WORLD TRADE CENTER TITLE DETAIL OF PLATE GIRDER DATE 5-1-68


REVISIONS

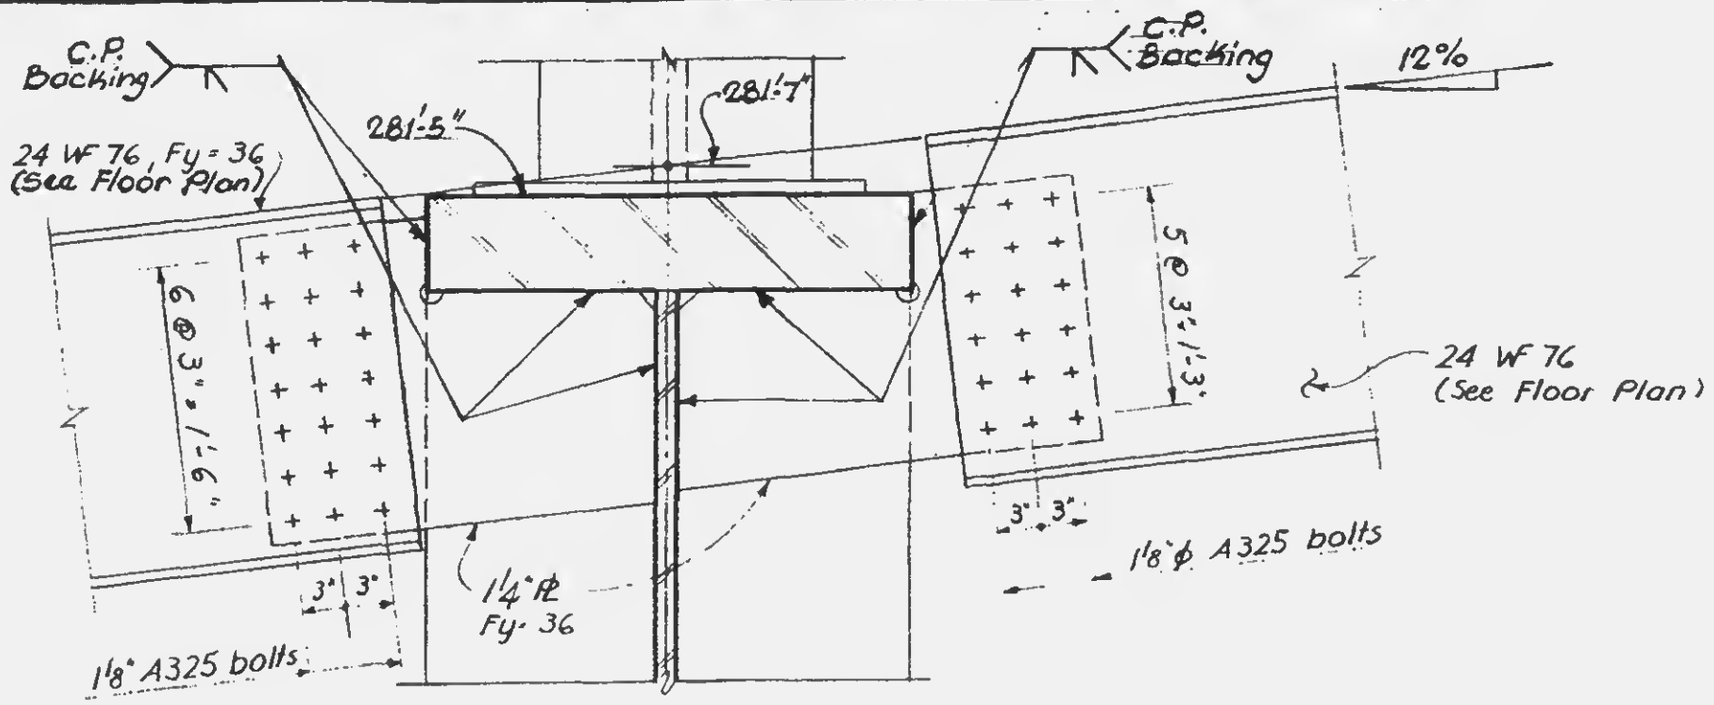

Section d-d

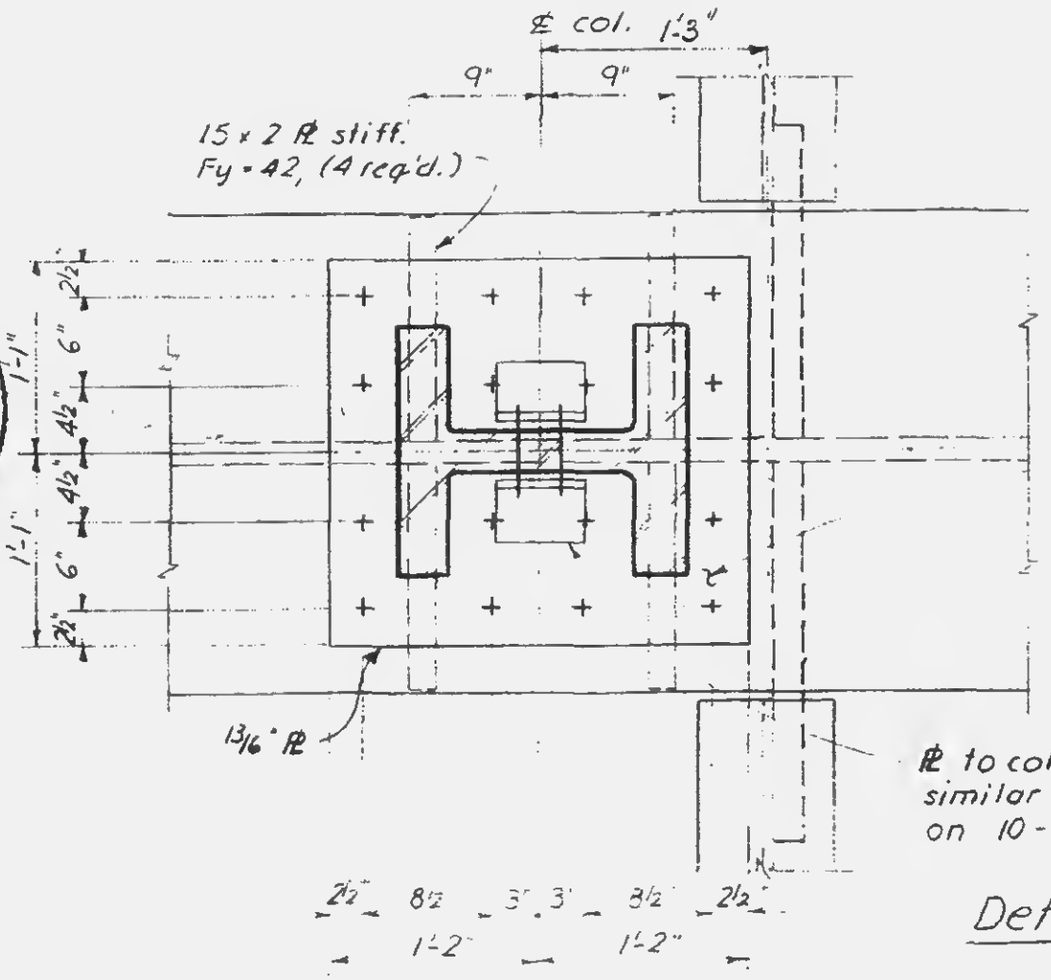

Detail 2

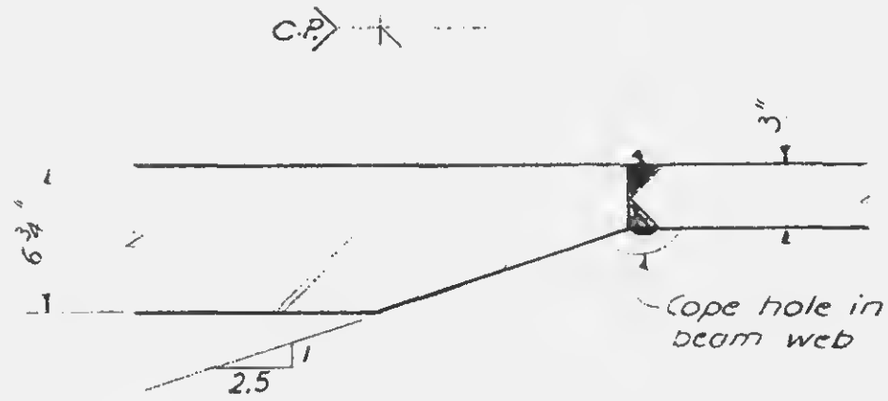

Detail 1

13/16" PL ℄ C50L high tensile Huck bolts 7/8" ϕ (90° countersunk). Similar to Det. 3 & 4 12-JK2-57.

PL to col. connection similar to detail on 10-JK3-2

LICENSED PROFESSIONAL ENGINEER LESLIE E. ROBERTSON No. 84350 UNIVERSITY OF THE STATE OF NEW YORK

12-JK2-74