SKILLING - HELLE - CHRISTIANSEN - ROBERTSON — Civil Engineers

PROJECT: THE WORLD TRADE CENTER | TITLE: DETAIL OF WIDE FLANGE GIRDER | DATE: 6-7-68

REVISIONS
7-19-68
1-6-69

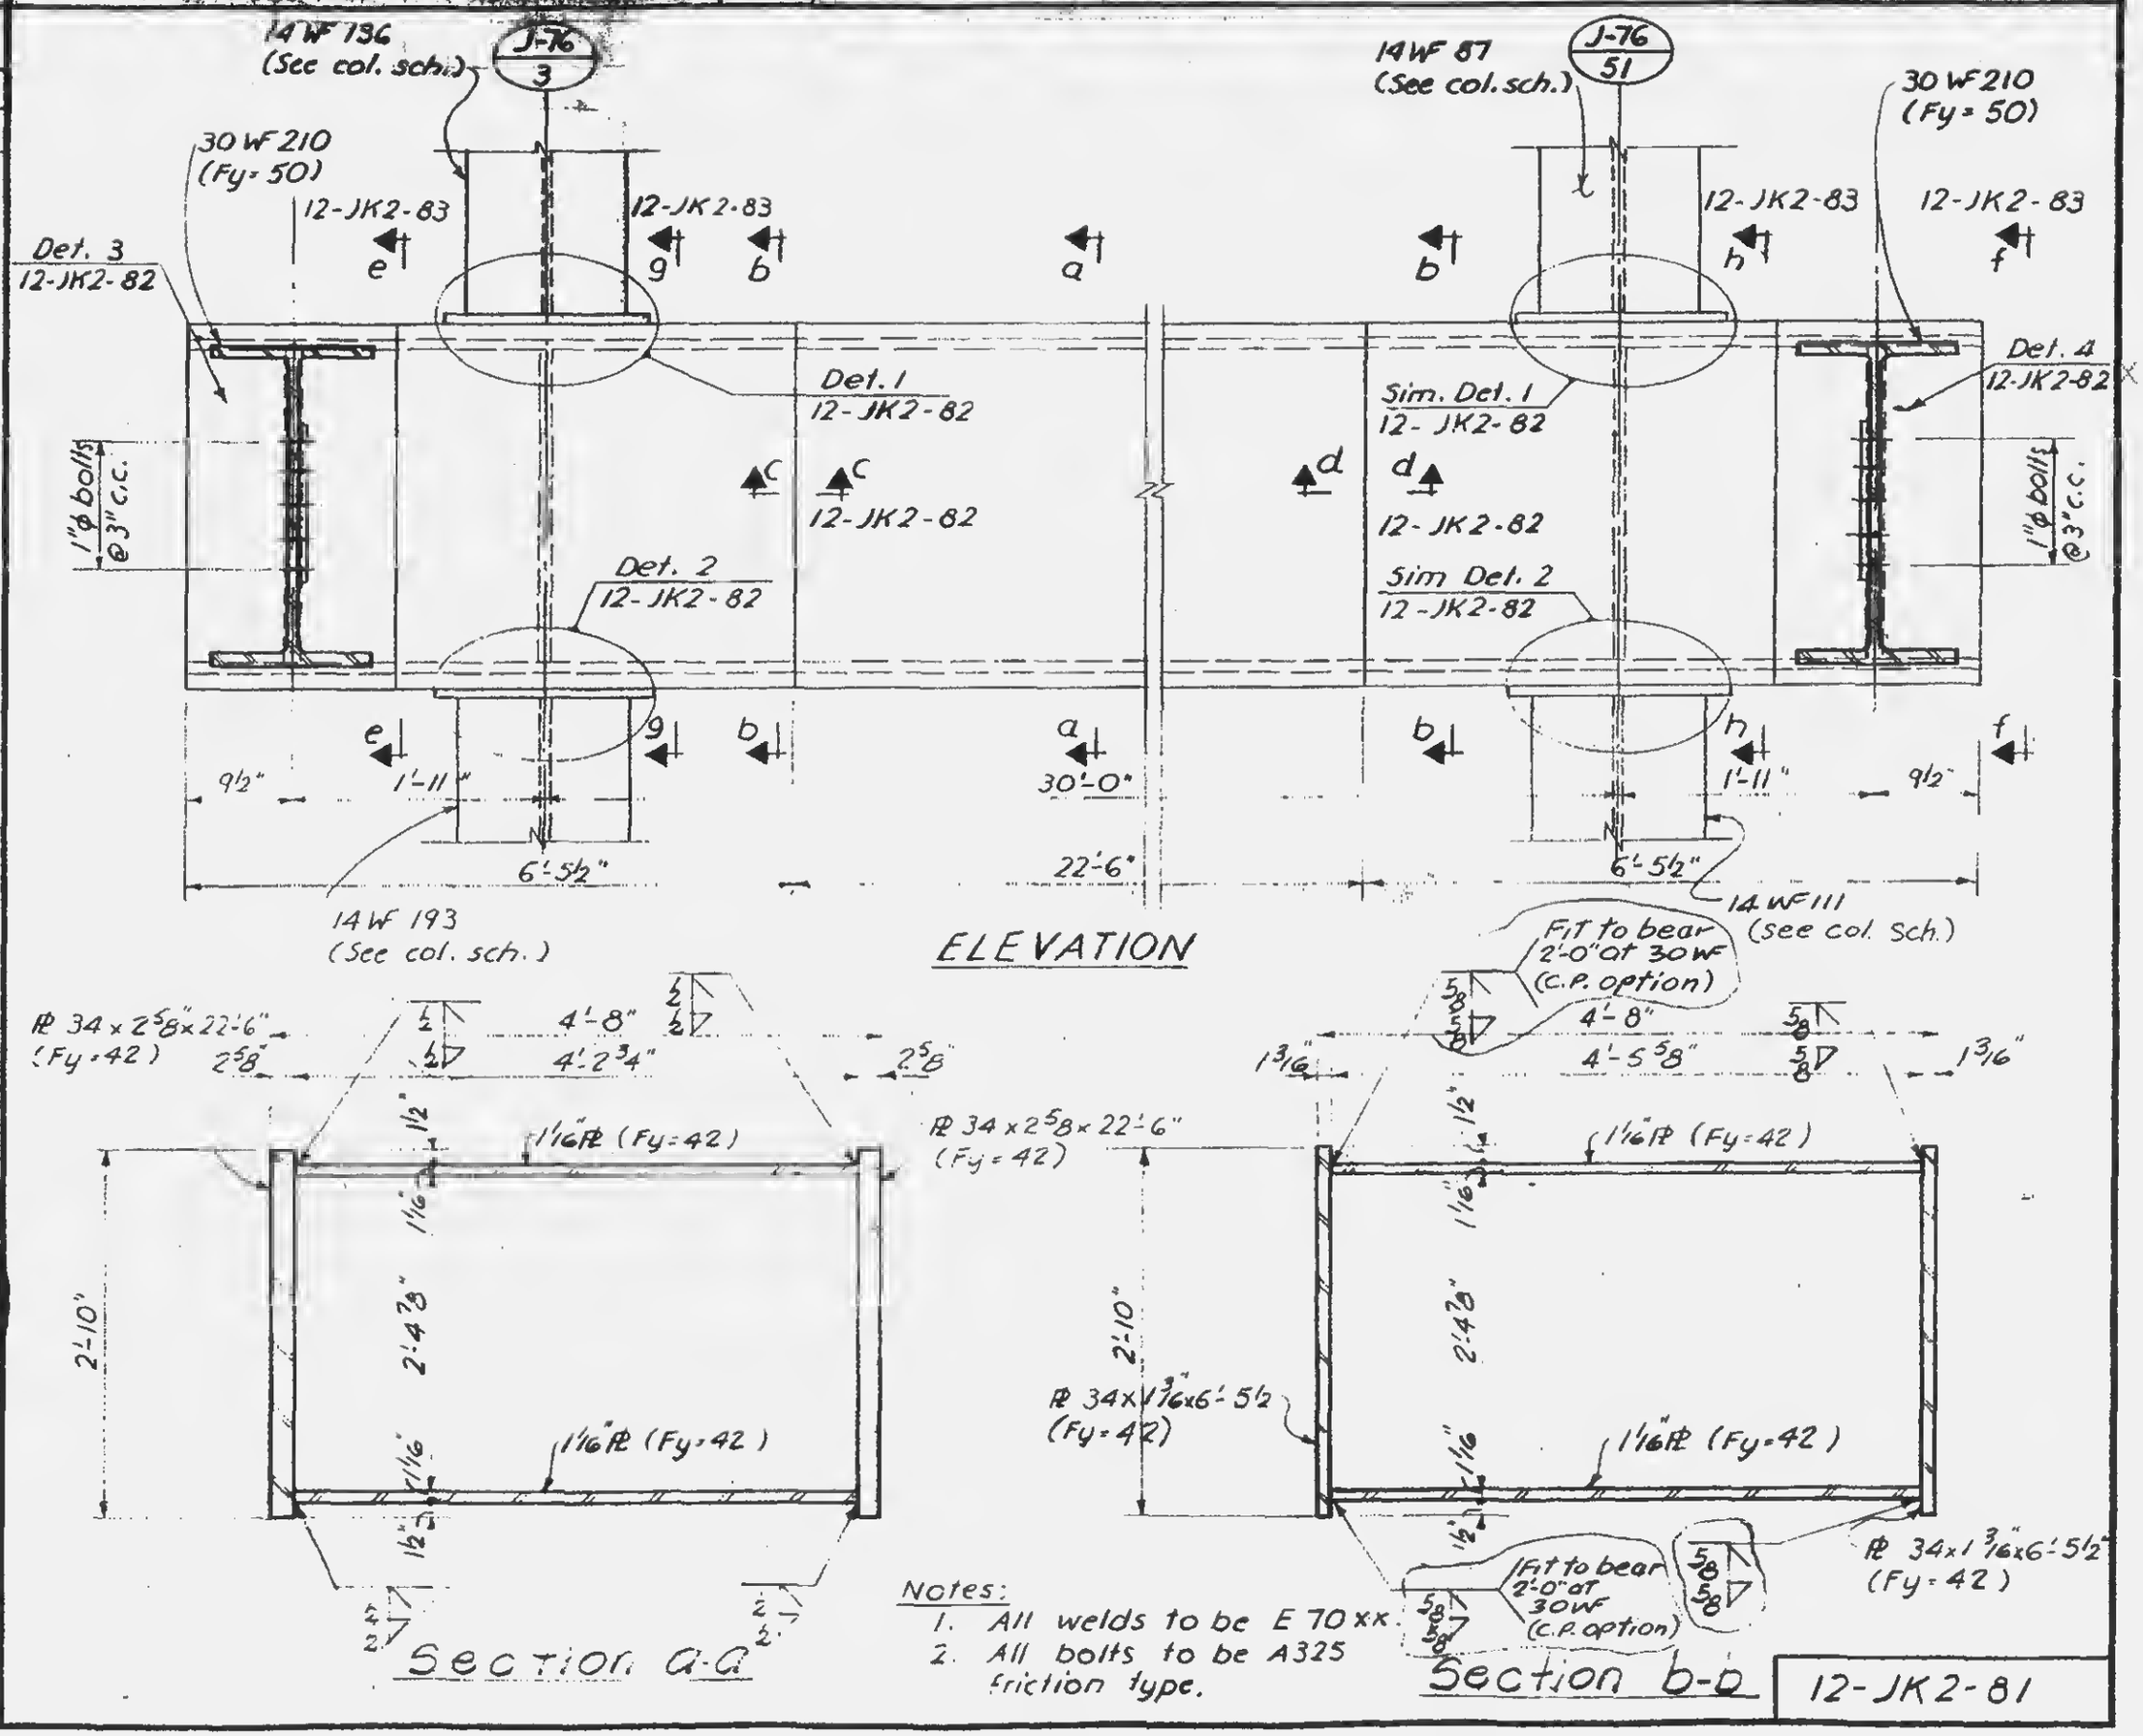

Notes:
1. All welds to be E 70 xx.
2. All bolts to be A325 friction type.

LICENSED PROFESSIONAL ENGINEER — LESLIE E. ROBERTSON — No. 34960 — UNIVERSITY OF THE STATE OF NEW YORK

DRAWN S.T.M.
REVIEWED E.L.

12-JK2-81