
SKILLING - HELLE - CHRISTIANSEN - ROBERTSON Structural & Civil Engineers

PROJECT THE WORLD TRADE CENTER | TITLE DETAIL OF PLATE GIRDER | DATE 6-11-68

REVISIONS
7-19-68
9-4-68

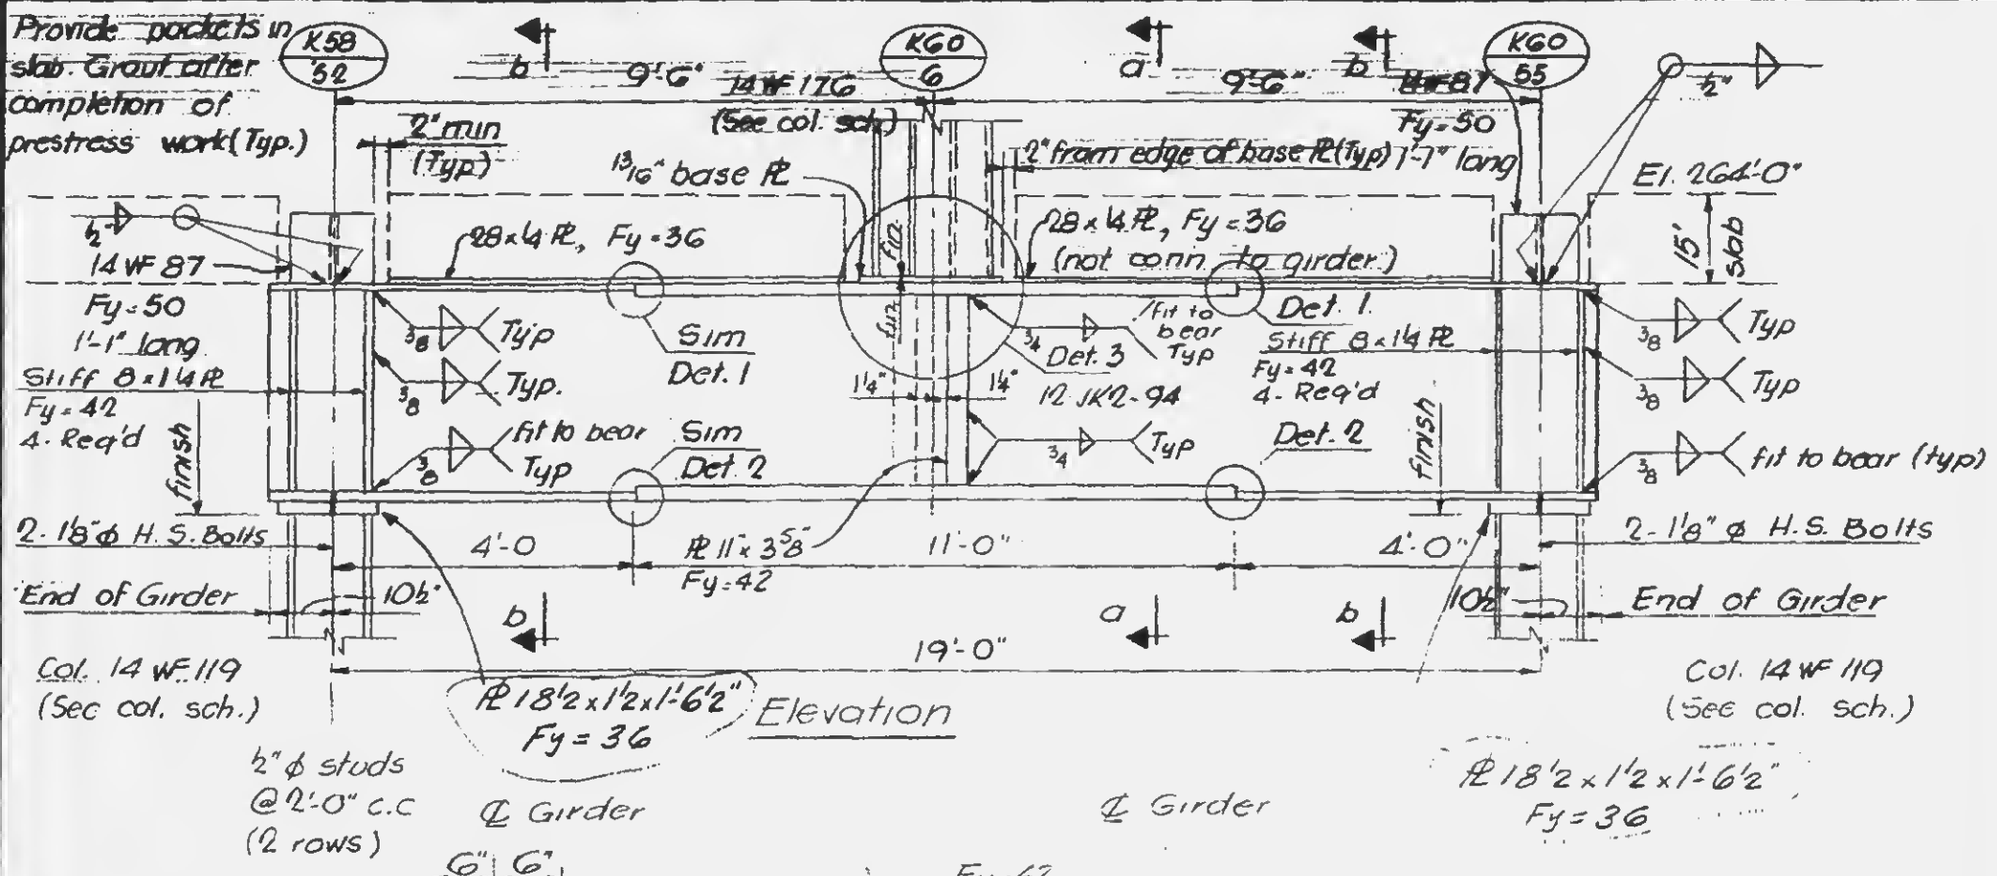

Notes:

1. All welds to be E 70 xx
2. All bolts to be A325 friction type, unless noted
3. Col. cap Pl Detail similar to Detail 104 (10-JK2-7)

LICENSED PROFESSIONAL ENGINEER LESLIE E. ROBERTSON No. 34360 LICENSED TO PRACTICE IN THE STATE OF NEW YORK

12-JK2-93