

SKIDMORE, OWINGS & MERRILL — CHRISTIANSEN — ROBERTSON

PROJECT THE WORLD TRADE CENTER | TITLE PLATE GIRDER J-7/8 | DATE 5-21-68


REVISIONS
7-19-68
12-3-68
1-8-69
1-20-69

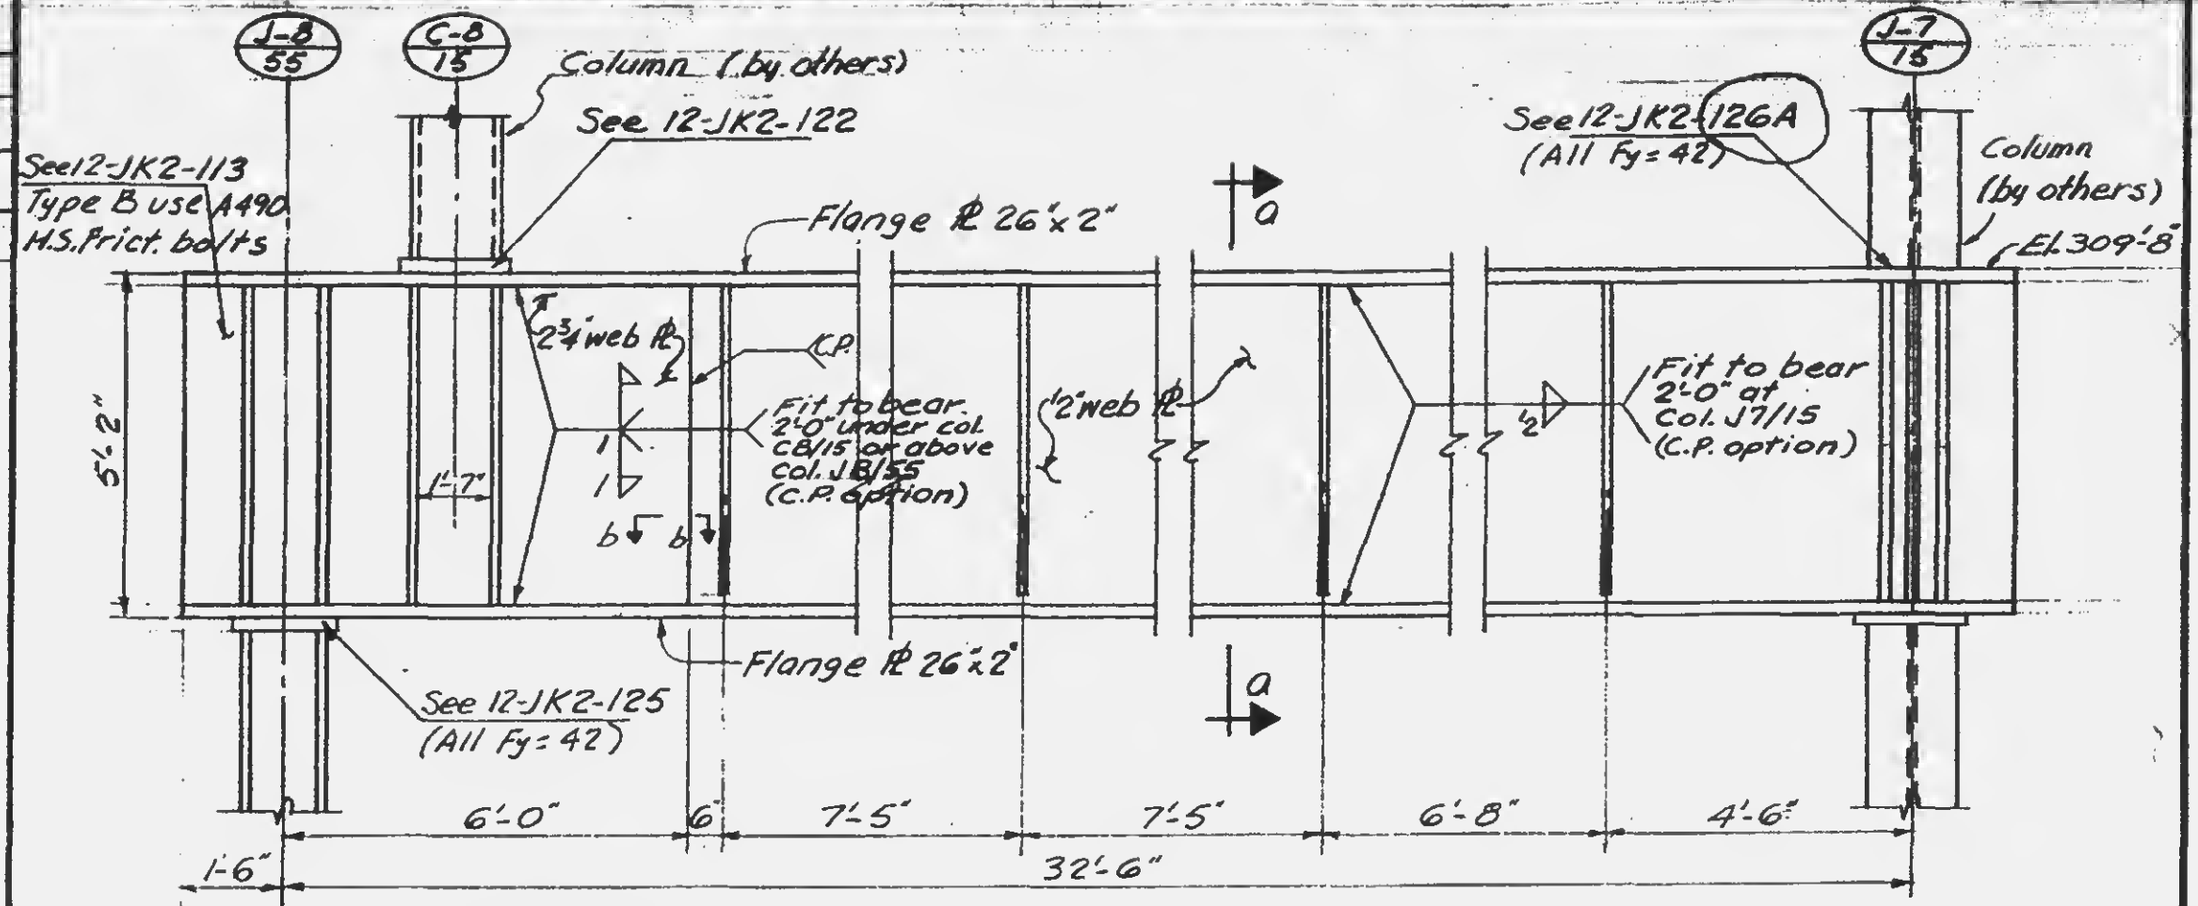

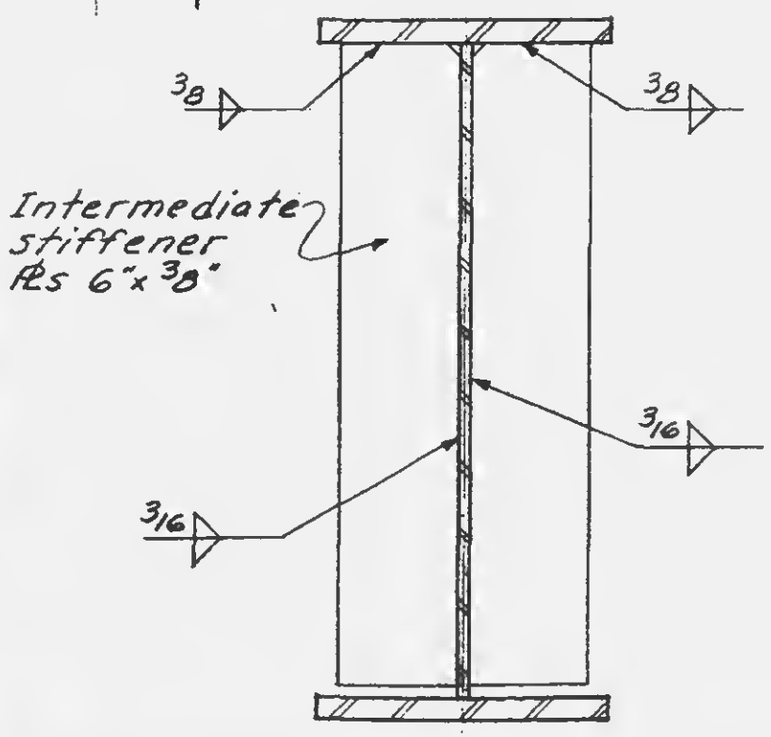

Section a-a

Note:
1. All material with Fy=42 except as noted.

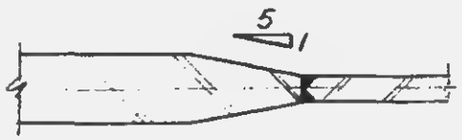

Section b-b

LICENSED PROFESSIONAL ENGINEER
LESLIE E. ROBERTSON
No. 34360
UNIVERSITY OF THE STATE OF NEW YORK

DRAWN
A.F.

REVIEWED
E.L.

12-JK2-105