
REVISIONS

7-19-68

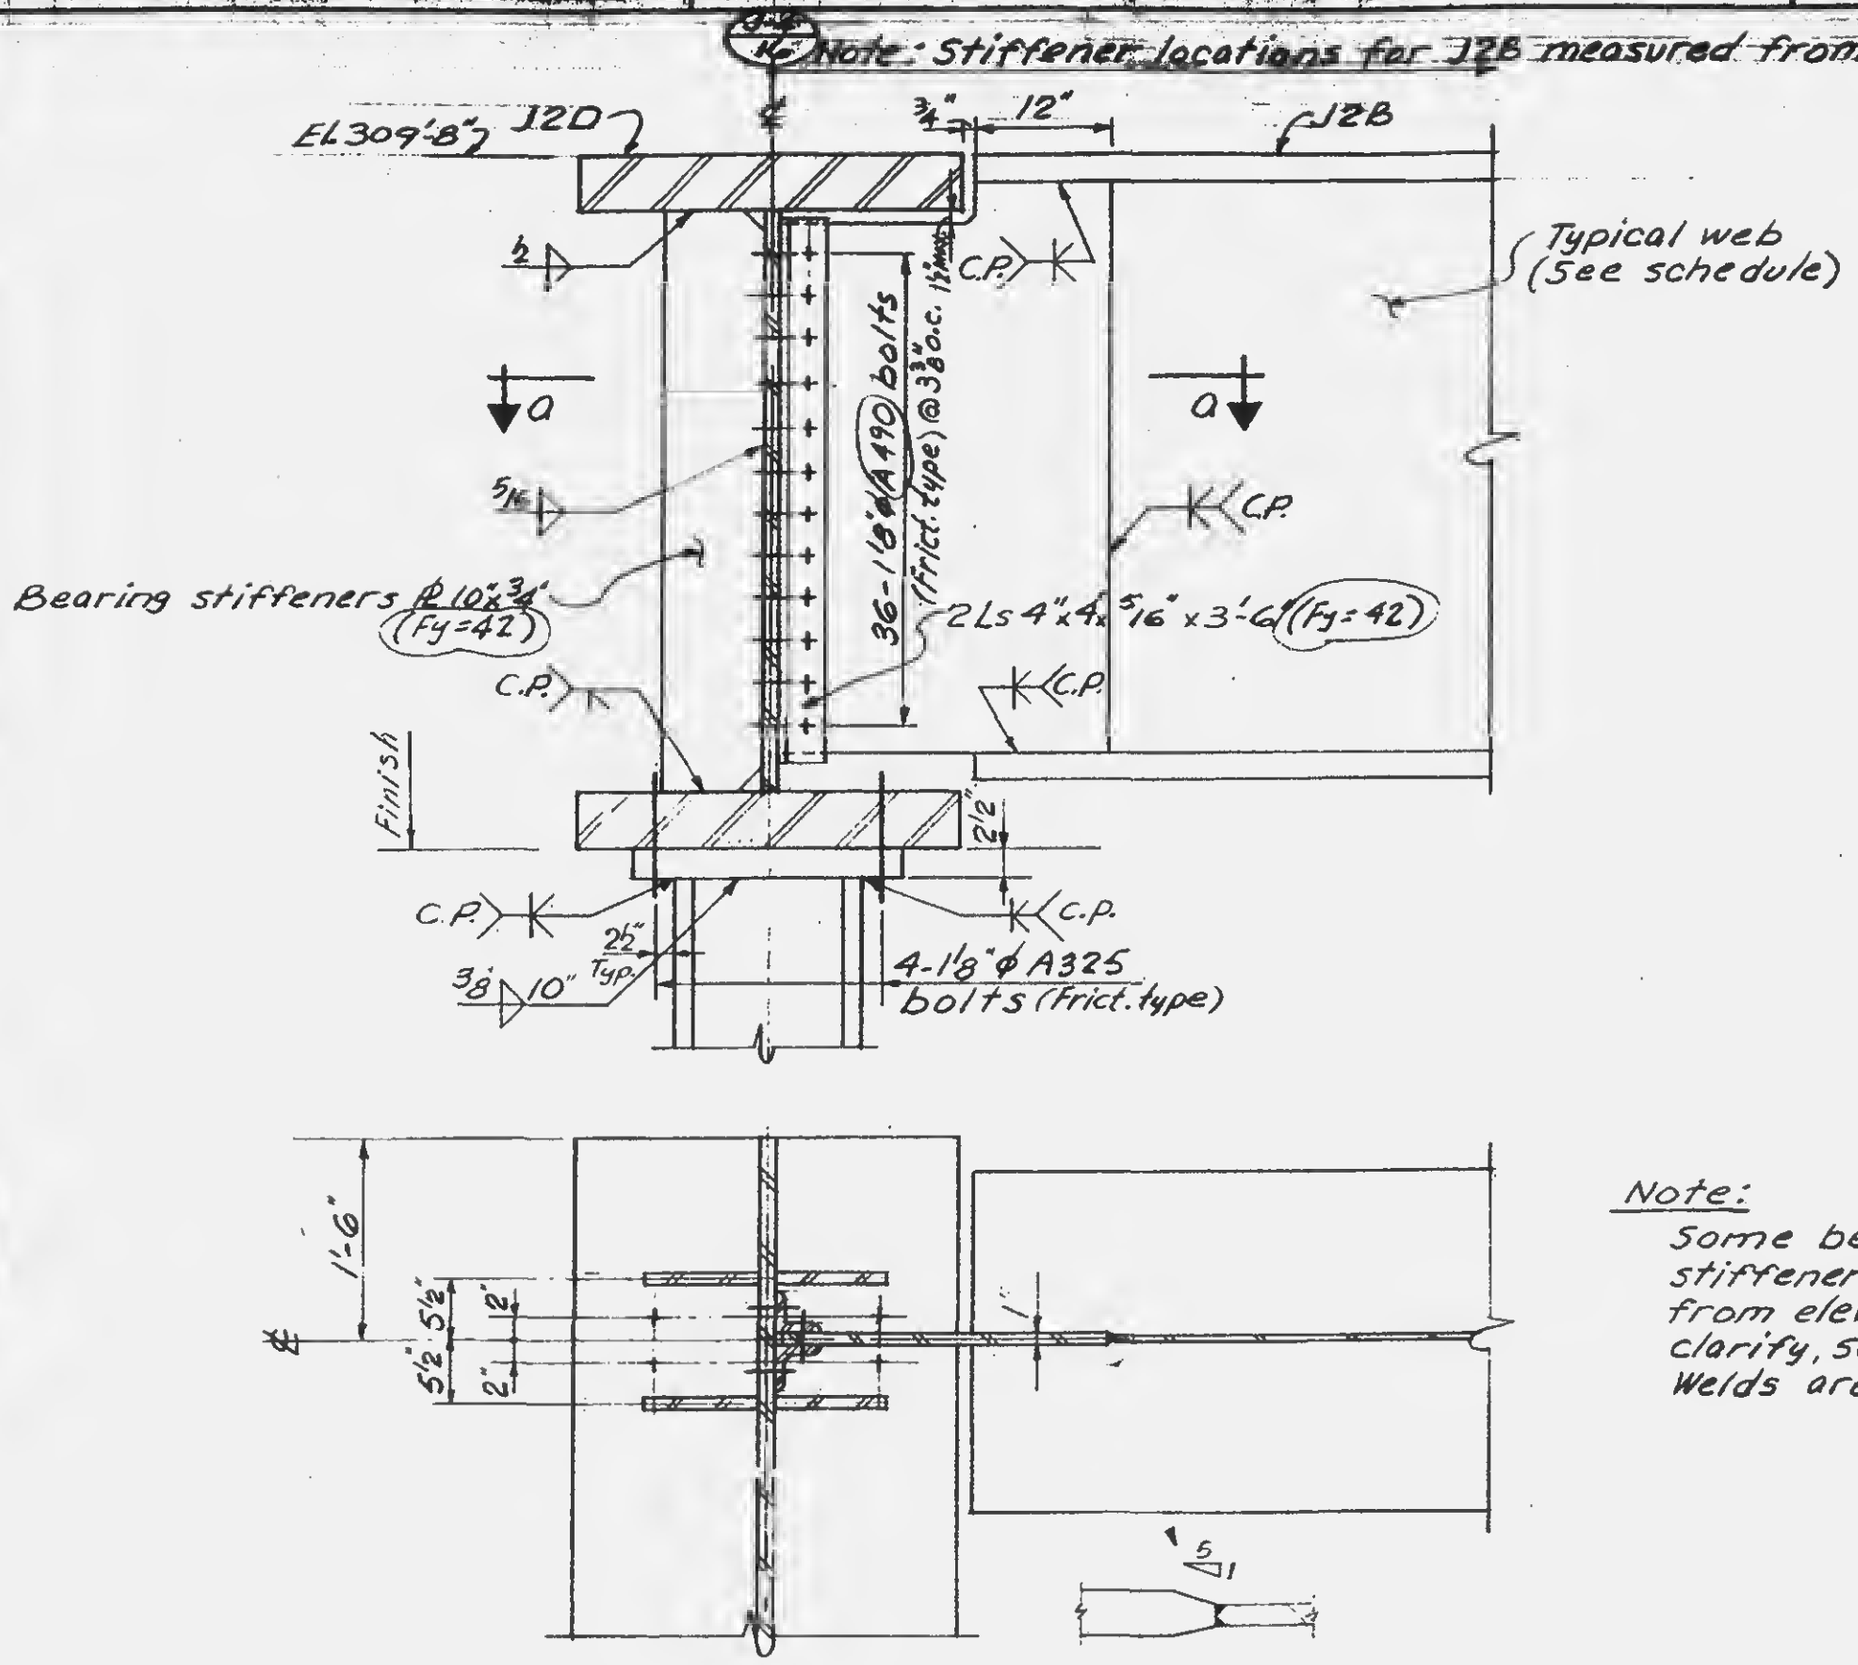

Section a-a

Note:
Some bearing stiffeners omitted from elevation for clarity, see section a-a. Welds are typical.

LICENSED PROFESSIONAL ENGINEER
LESLIE E. ROBERTSON
No. 34360
UNIVERSITY OF THE STATE OF NEW YORK

12-JK2-115