Structural & Civil Engineers

PROJECT [illegible] TRADE [illegible] TITLE [illegible]DER CONNECTION [illegible] DATE [illegible]

REVISIONS

7-19-68

1-3-69

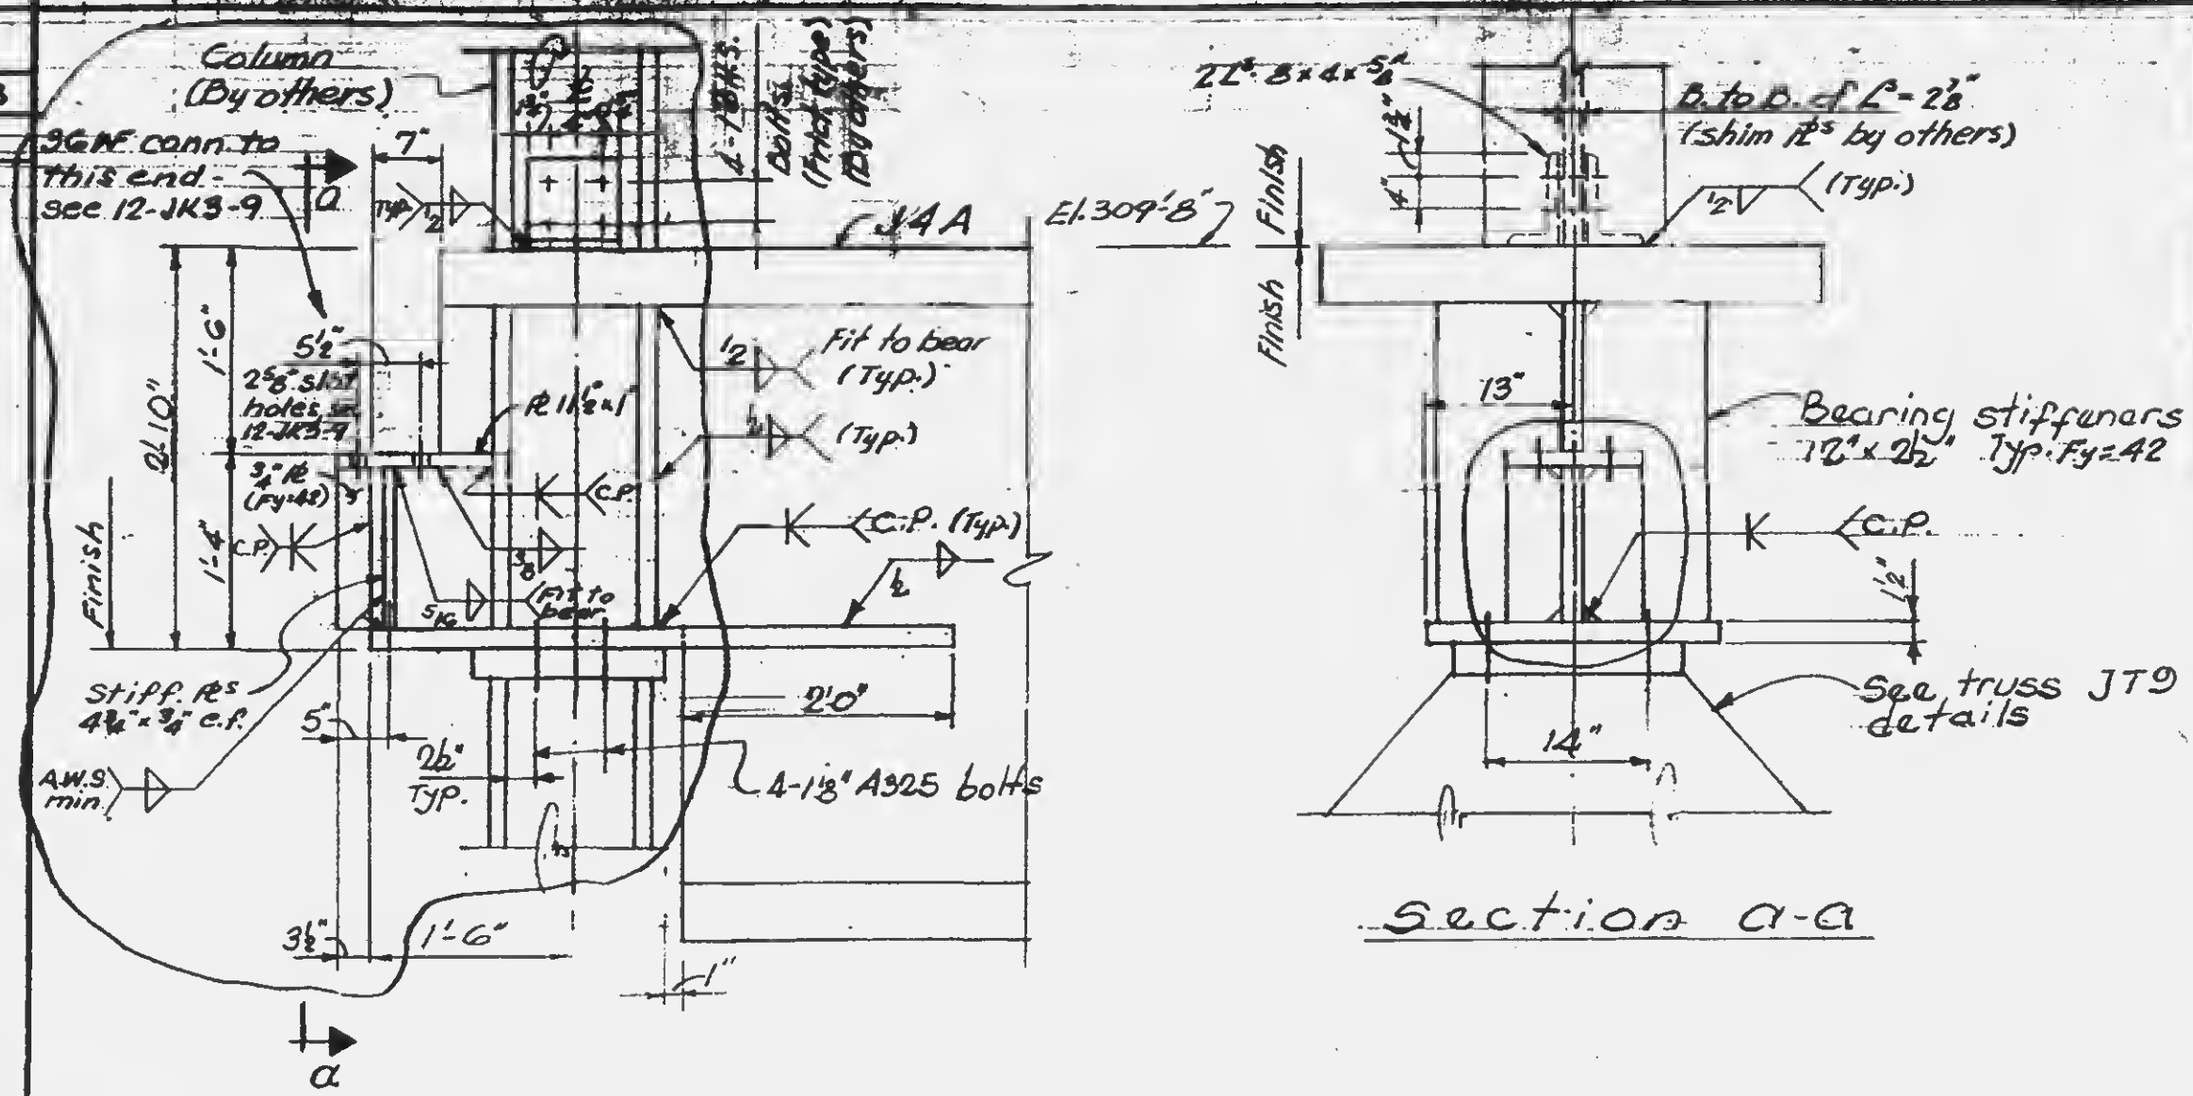

Section a-a

LICENSED PROFESSIONAL ENGINEER
LESLIE E. ROBERTSON
No. 34360
UNIVERSITY OF THE STATE OF NEW YORK

DRAWN
S.C.

REVIEWED
E.L.

12-JK2-120