LESLIE E. CHRISTIANSEN ... Structural & Civil Engineers

PROJECT: THE WORLD TRADE CENTER | TITLE: GIRDER CONNECTION DETAIL | DATE: 5-1-68

REVISIONS

7-19-68
9-4-68
12-3-68

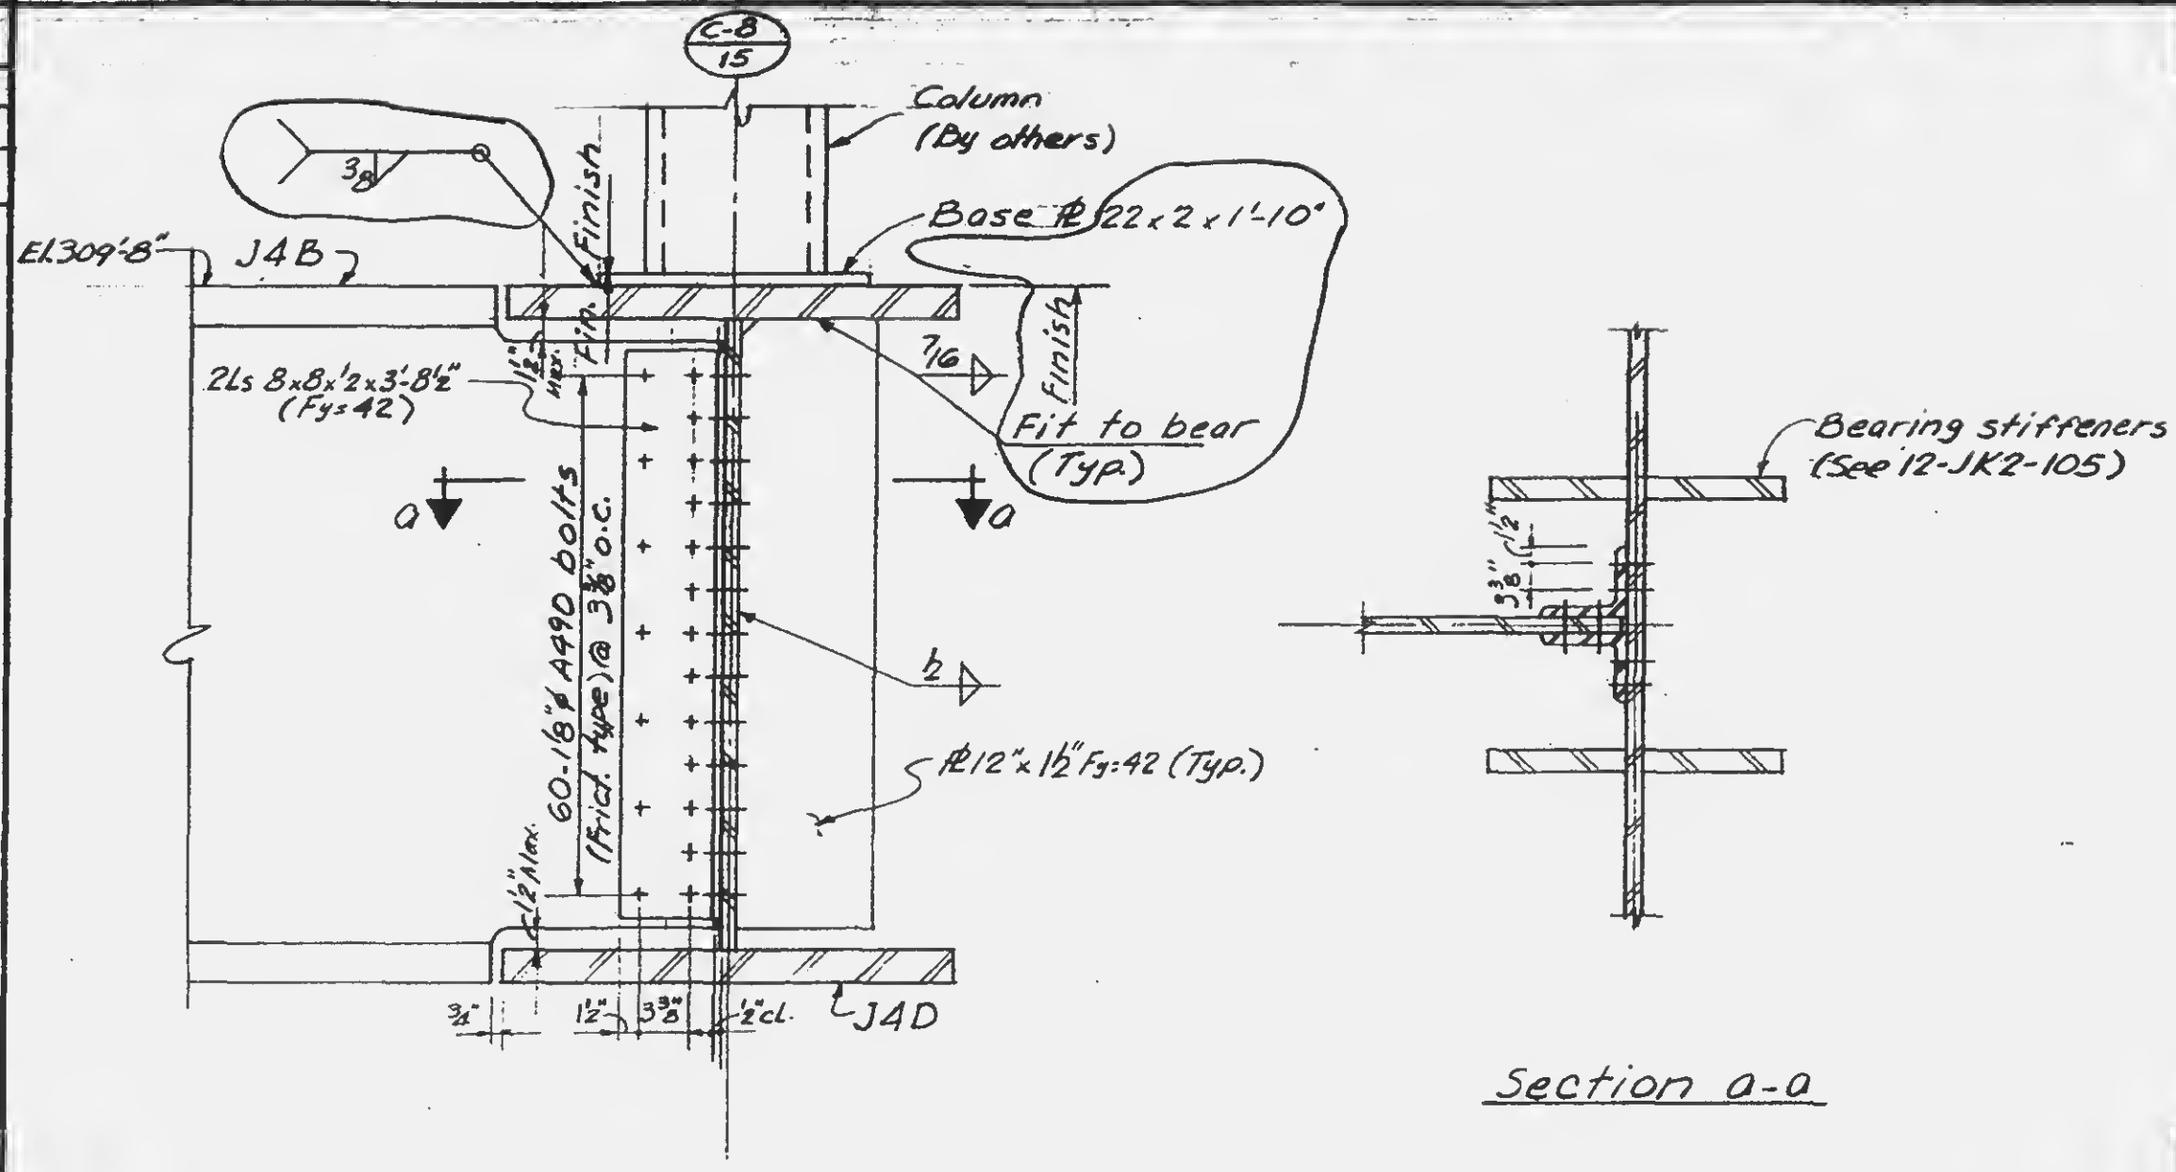

Section a-a

Note:
Some bearing stiffeners omitted from elevation for clarity. see Section a-a.

LICENSED PROFESSIONAL ENGINEER
LESLIE E. ROBERTSON
No. 34360
UNIVERSITY OF THE STATE OF NEW YORK

12-JK2-122