SKIDMORE, OWINGS & MERRILL - CHRISTIANSEN - ROBERTSON | Structural & Civil Engineers

PROJECT: THE WORLD TRADE CENTER | TITLE: GIRDER CONNECTION DETAIL | DATE: 5-1-68

REVISIONS

6-28-68

7-19-68

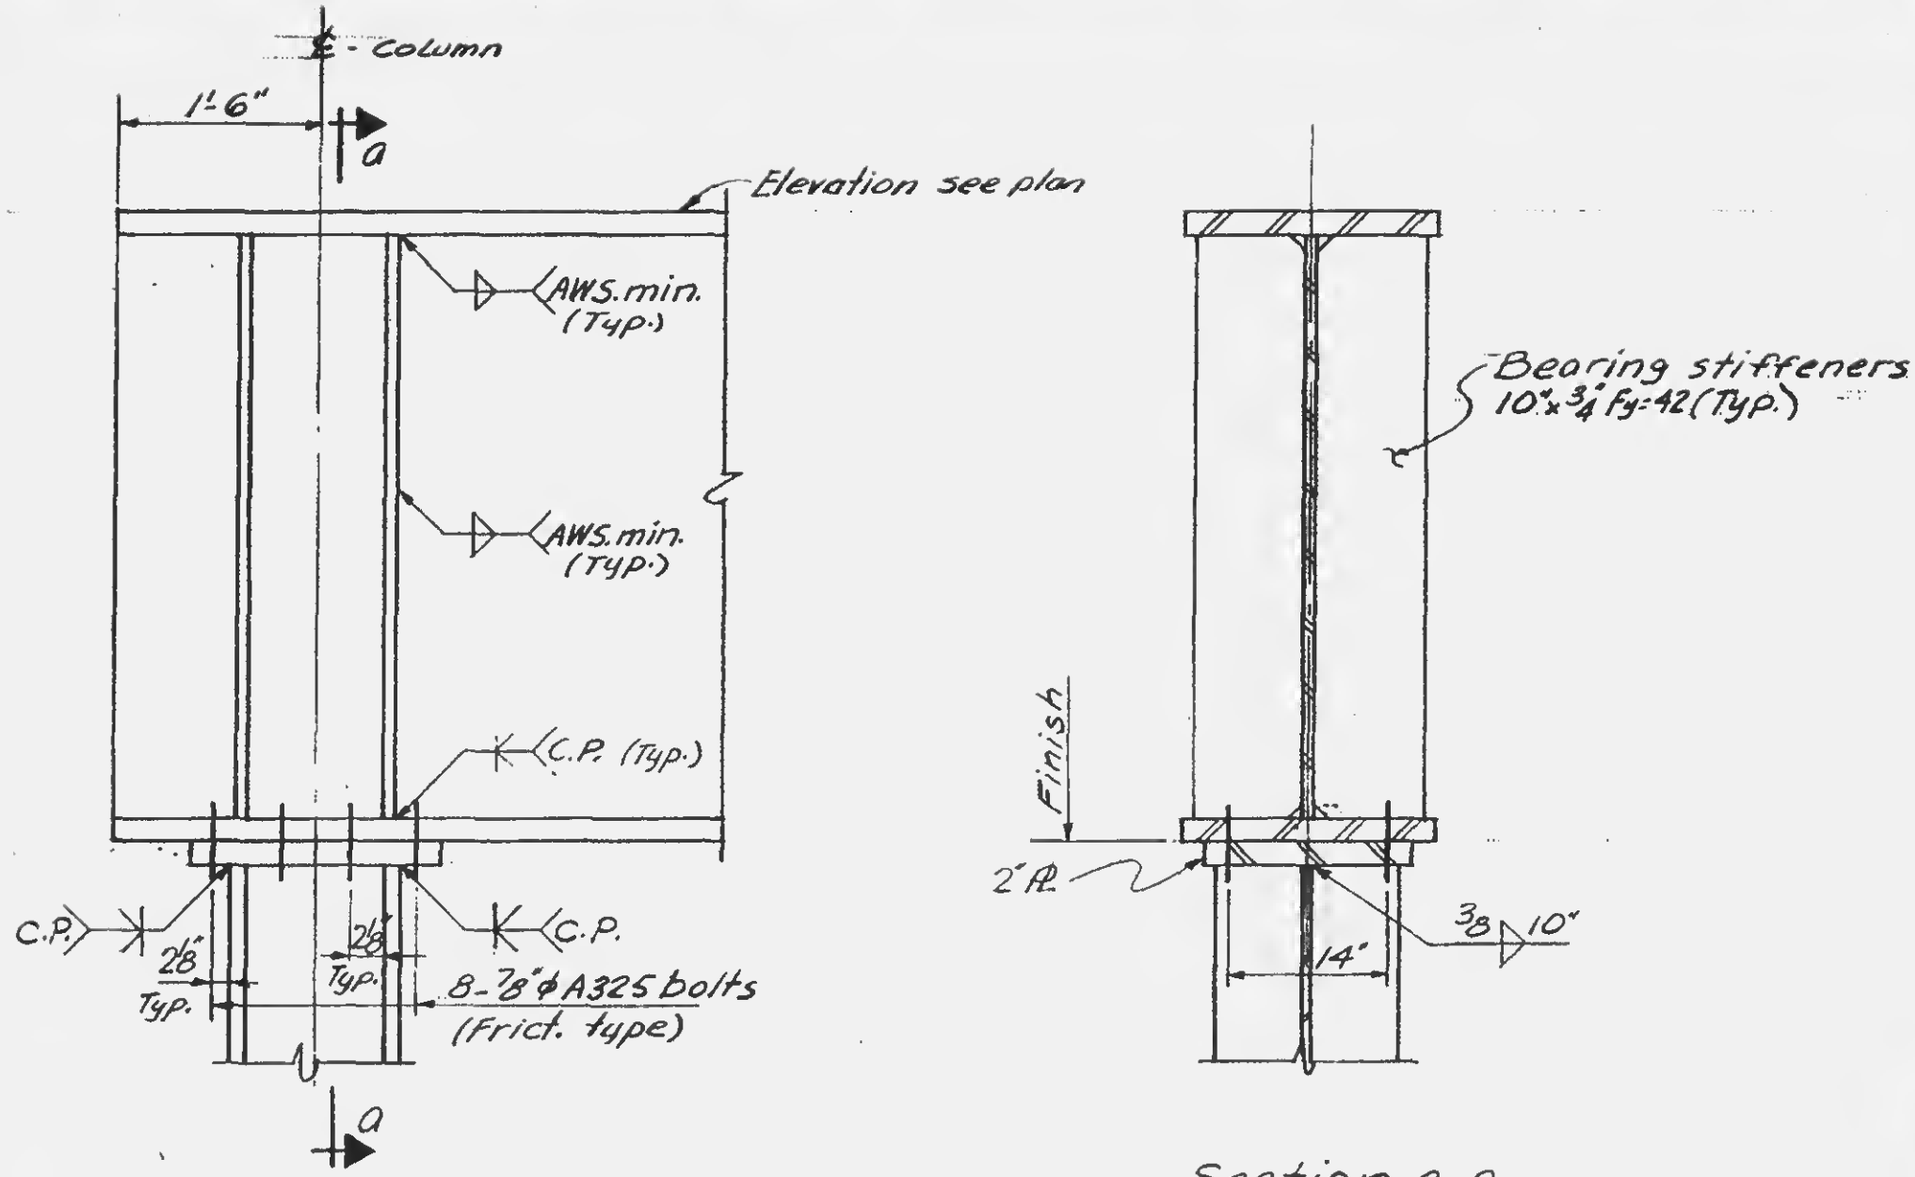

Section a-a



12-JK2-128