SKILLING - HELLE - CHRISTIANSEN - ROBERTSON

PROJECT THE WORLD TRADE CENTER


TITLE GIRDER J2H CONNECTION

DATE 6-7-68

REVISIONS

7-19-68

1-8-69

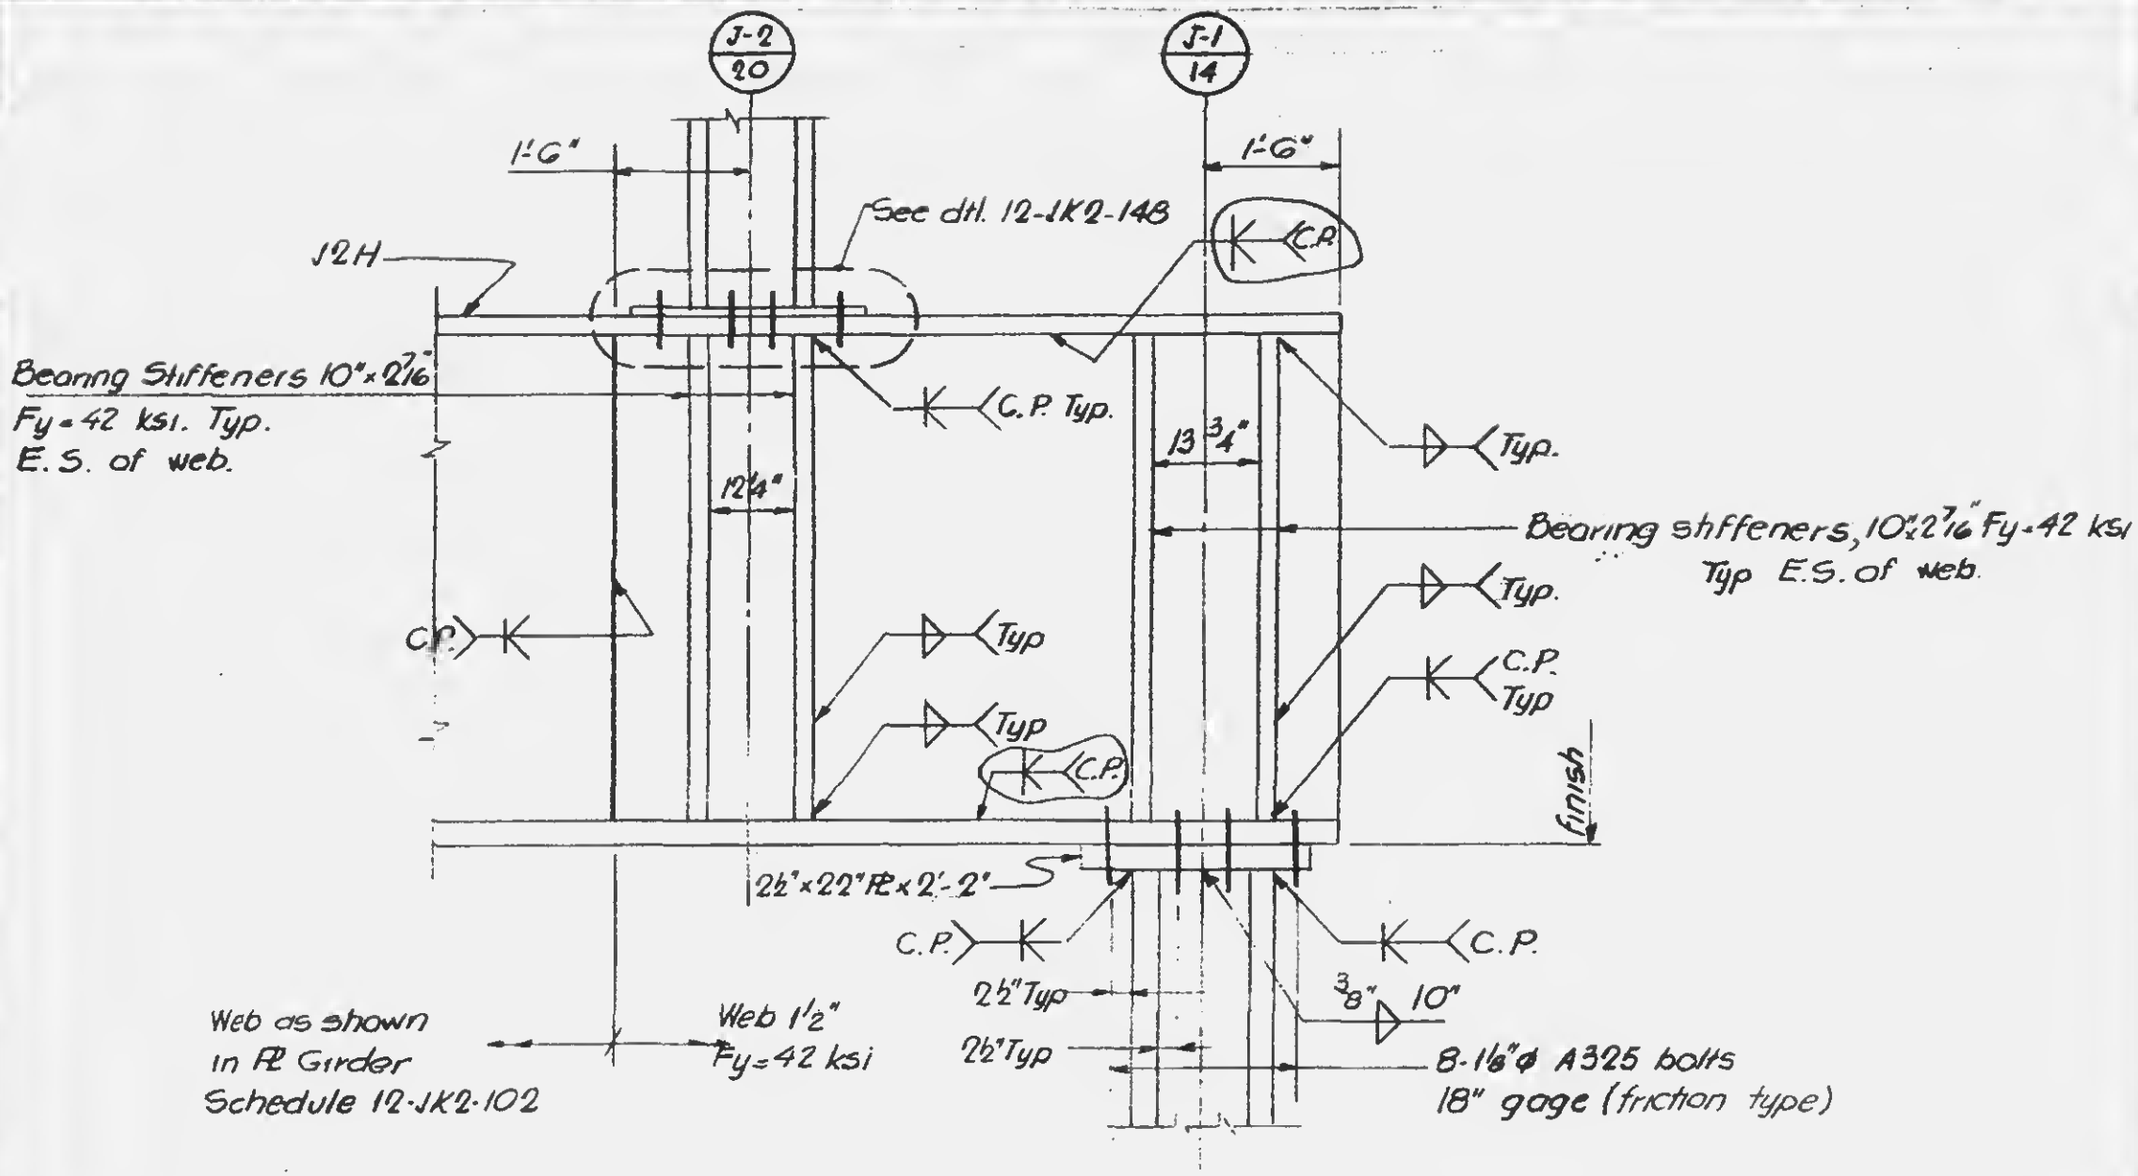

Welds are AISC minimum unless otherwise shown

Ref. dwgs: 12-JK2-102, SJ-75

LICENSED PROFESSIONAL ENGINEER
LESLIE E. ROBERTSON
No. 34360
UNIVERSITY OF THE STATE OF NEW YORK

DRAWN
A.F.

REVIEWED
E.L.

12-JK2-136