SKILLING - HELLE - CHRISTIANSEN - ROBERTSON

PROJECT: THE WORLD TRADE CENTER | TITLE: PLATE GIRDER [illegible] | DATE: [illegible]

REVISIONS
7-19-68
1-8-69

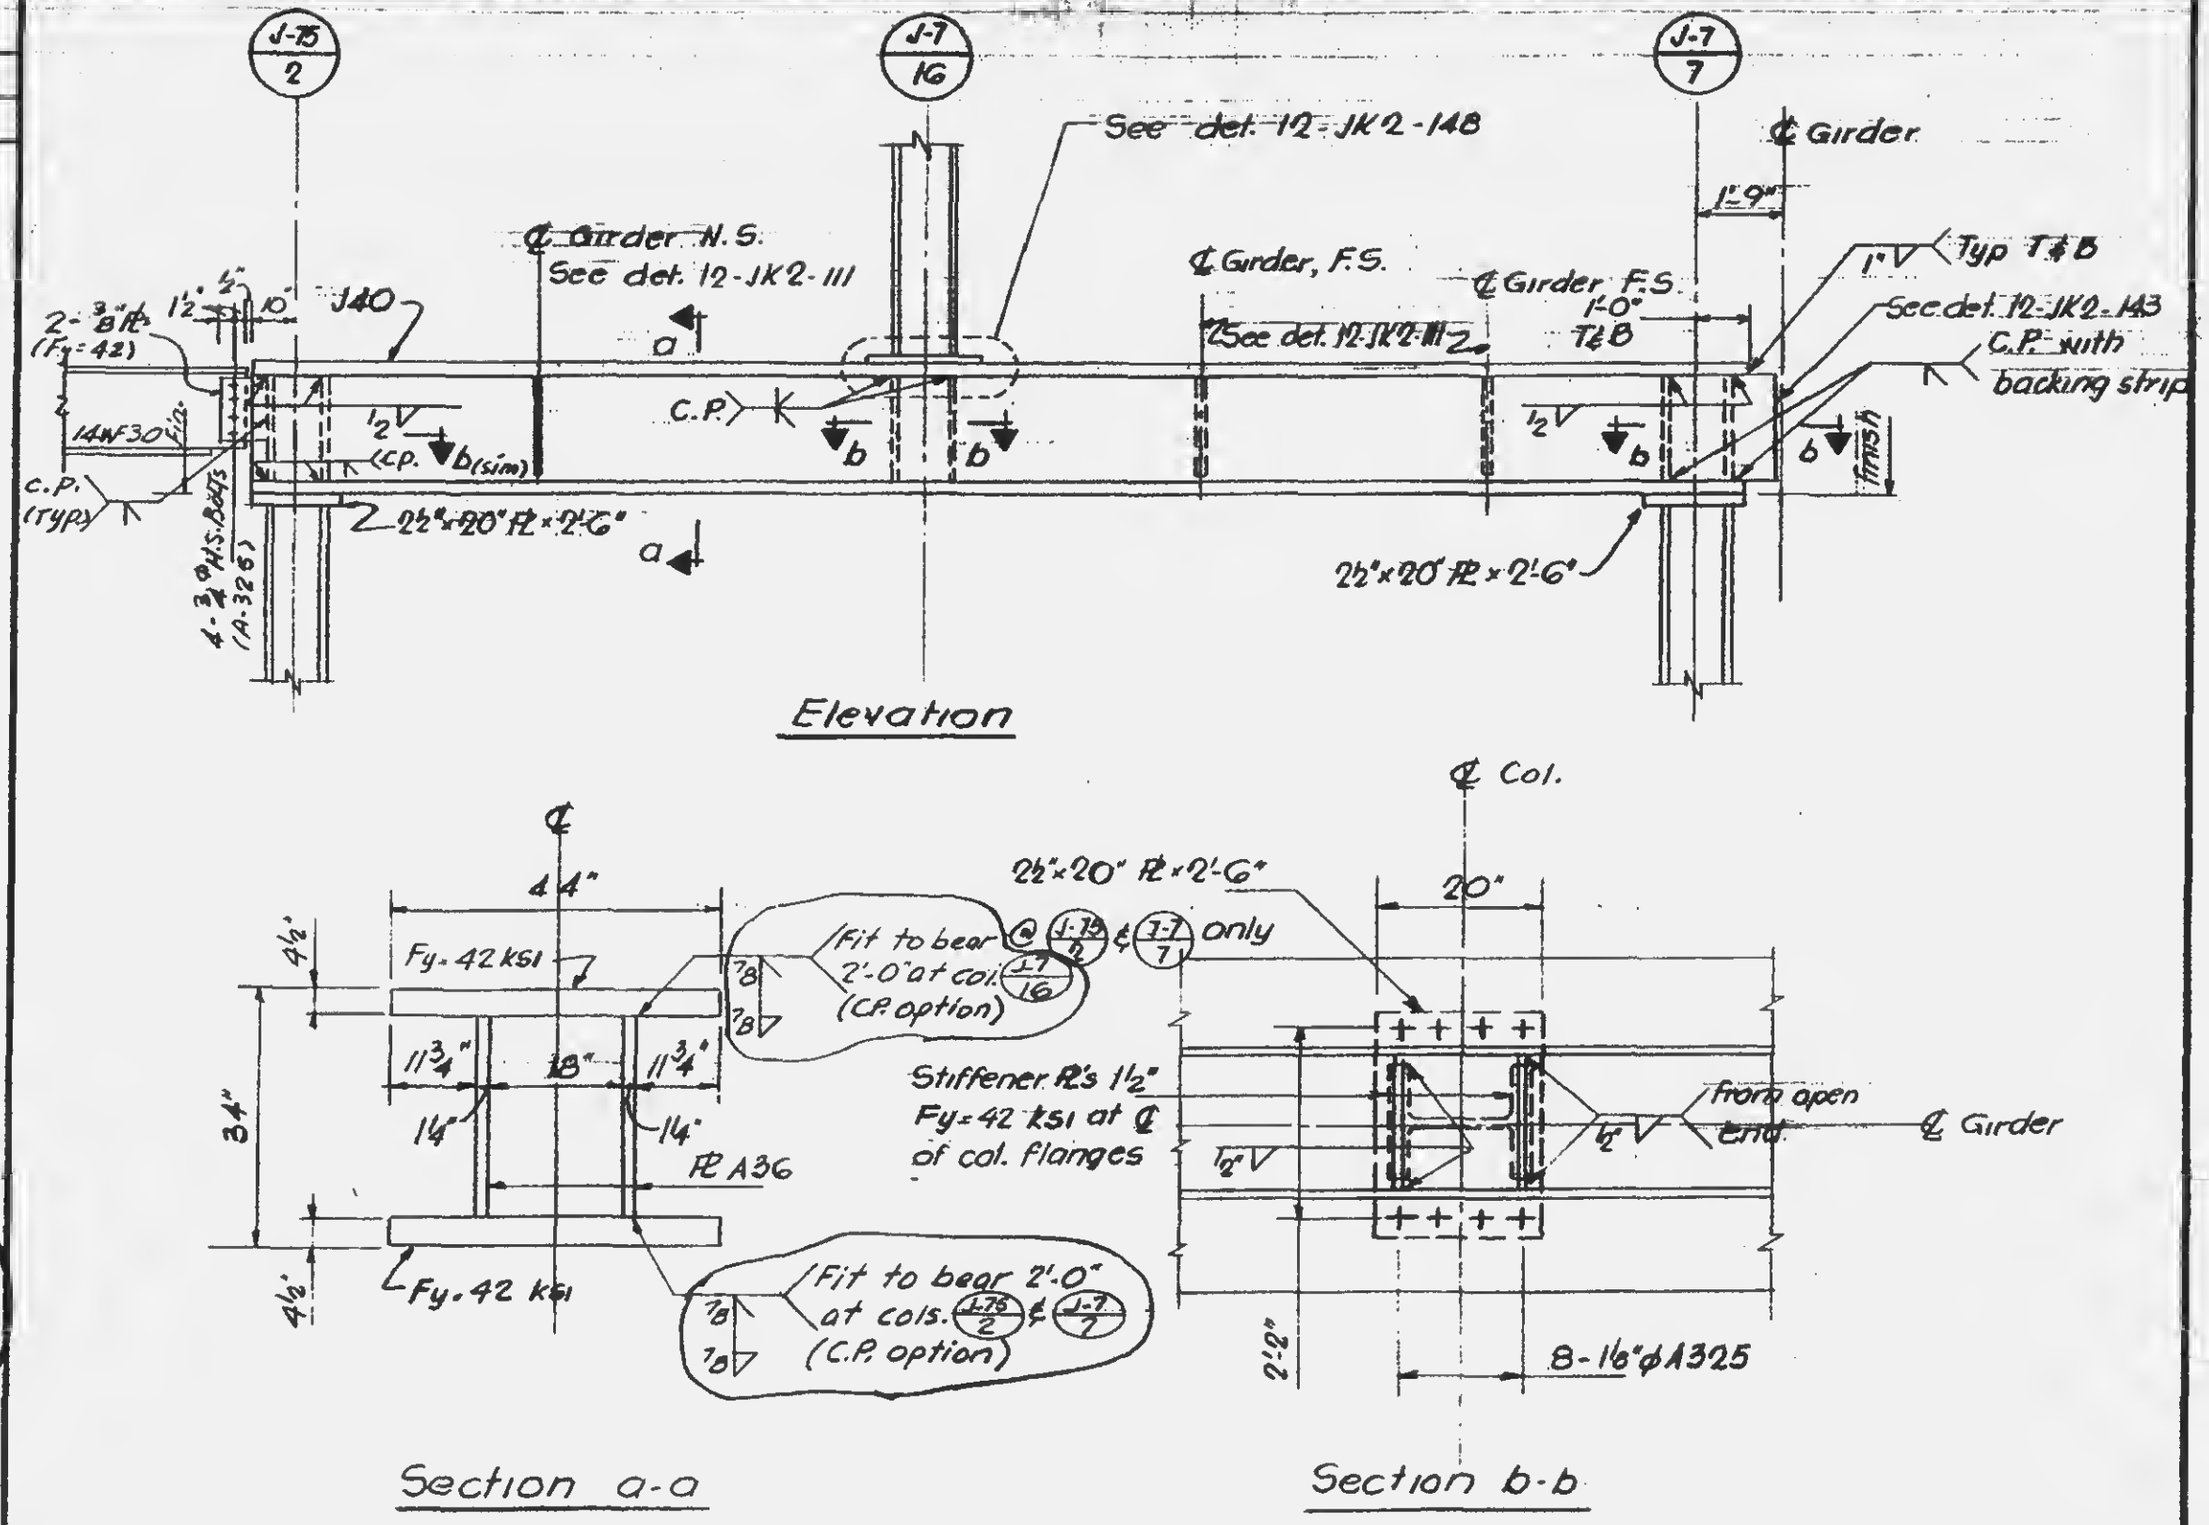

Ref. dwgs SJ-76

DRAWN A.F.

REVIEWED E.L.

12-JK2-142