
REVISIONS


5-1-68

6-6-69


5-12-71

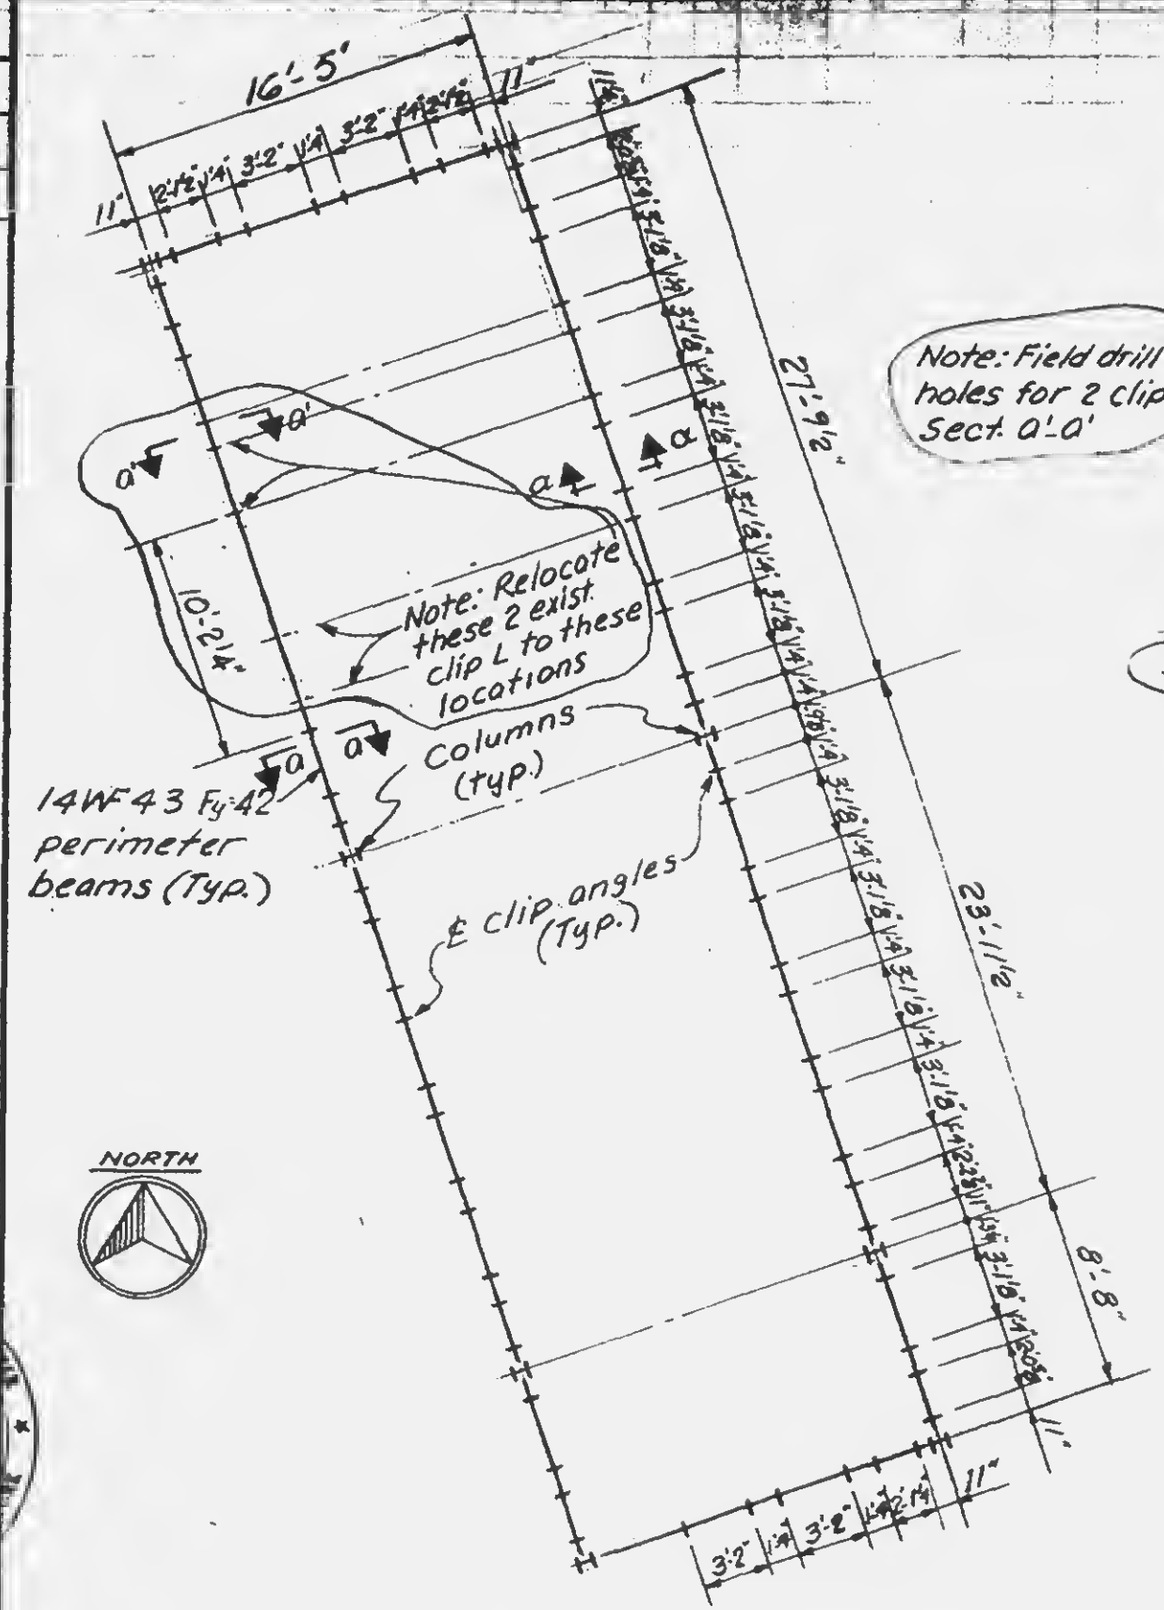

LOCATION OF CLIP Ls

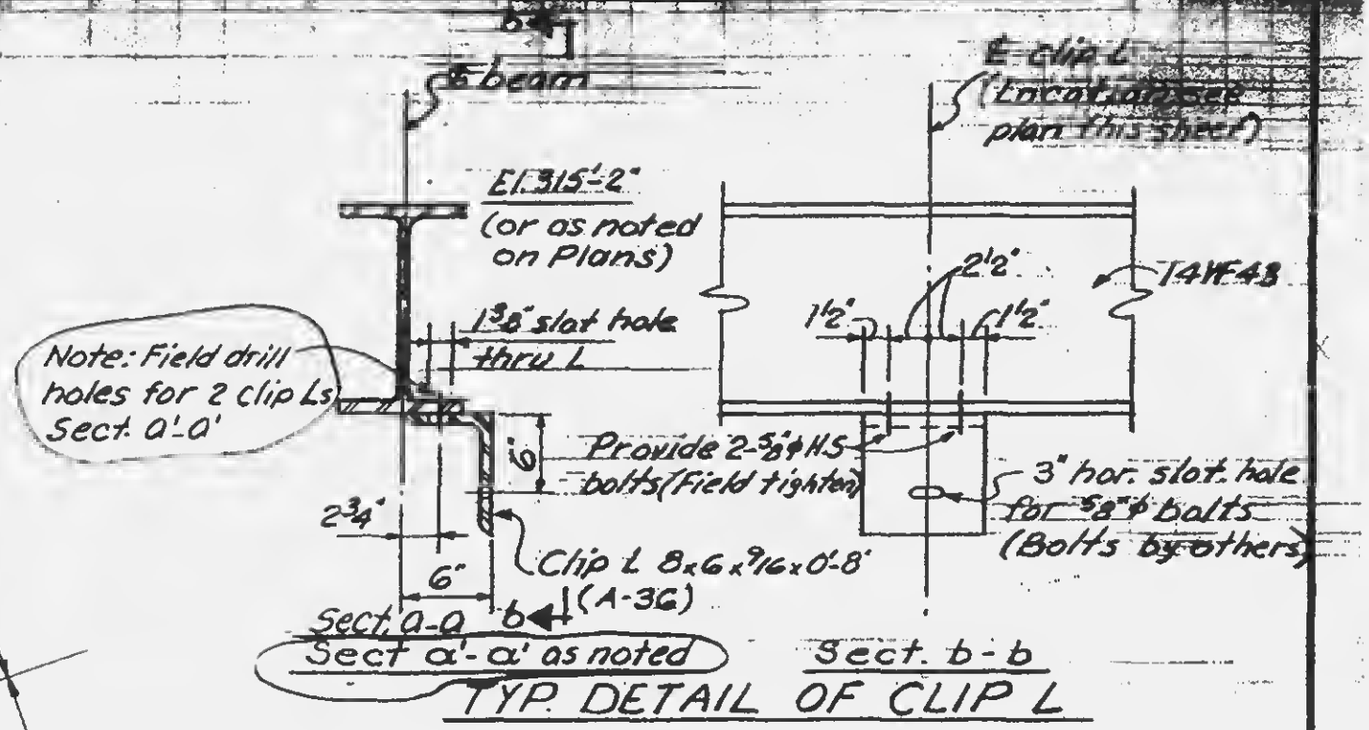

TYP. DETAIL OF CLIP L

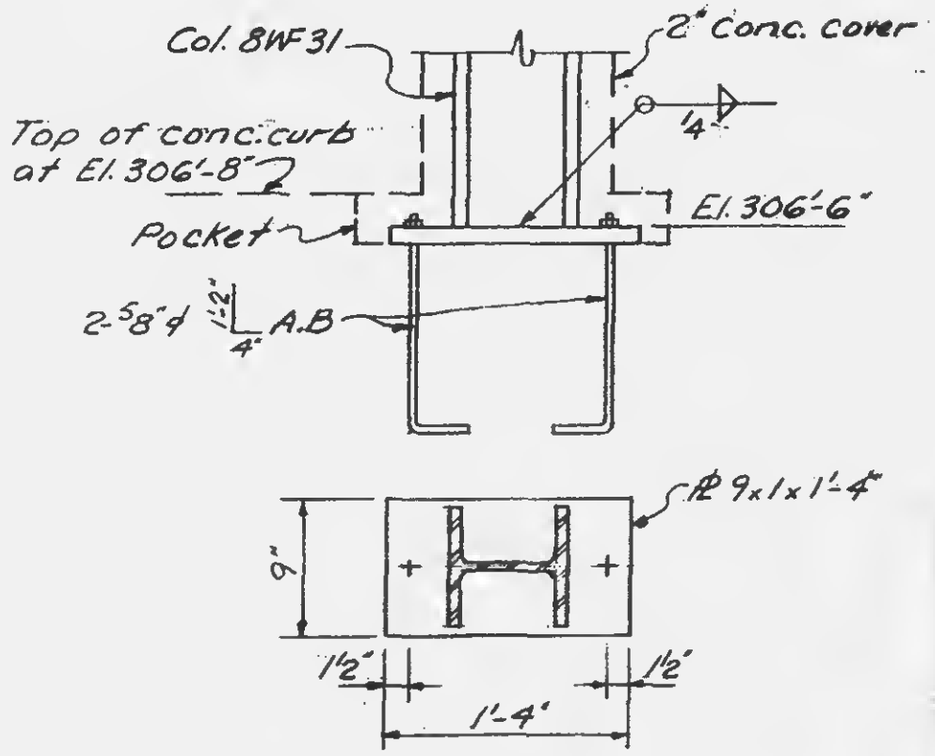

TYP. DETAIL OF COLUMN & BASE PL

LICENSED PROFESSIONAL ENGINEER
LESLIE E. ROBERTSON
No. 34360
UNIVERSITY OF THE STATE OF NEW YORK

DRAWN
S.C.

REVIEWED
E.L.

12-JK2-150