
SKILLING, HELLE, CHRISTIANSEN, ROBERTSON — Structural & Civil Engineers

PROJECT THE WORLD TRADE CENTER | TITLE SOUTH PROJECTION - EXHAUST HOUSING | DATE 6-6-69

REVISIONS

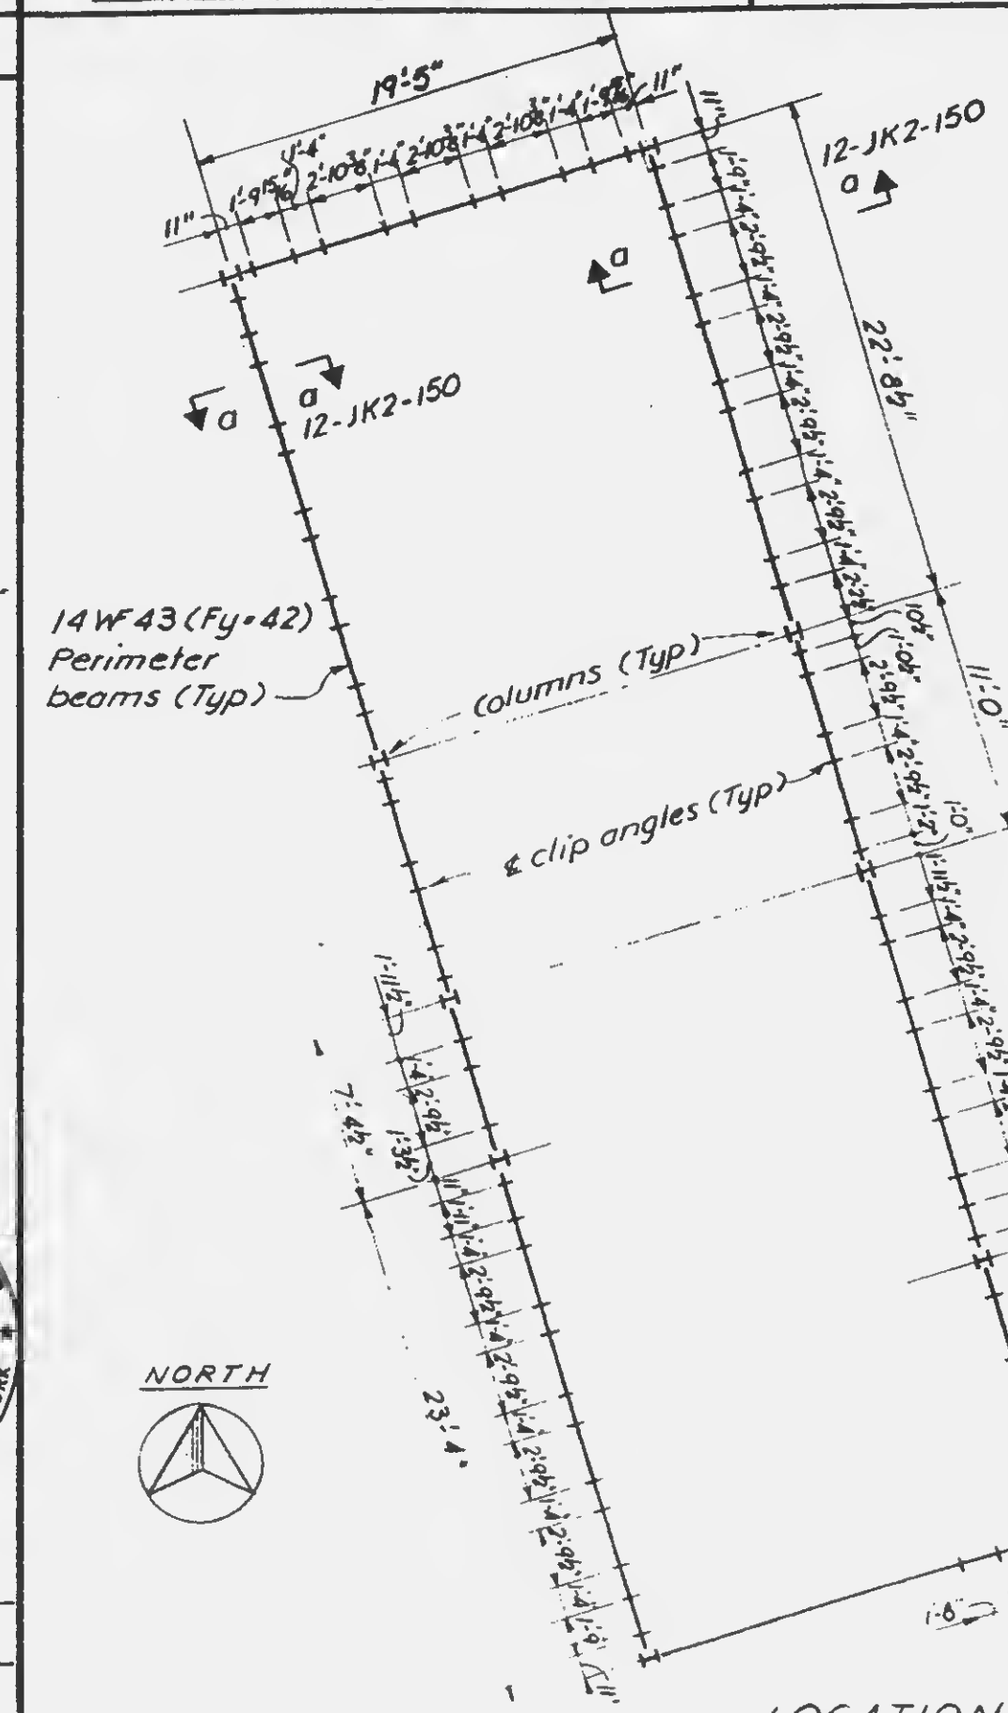

LOCATION OF CLIP Ls

Notes:

1. See 12-JK2-150 for detail of clip Ls under perimeter beams and detail of columns.

LICENSED PROFESSIONAL ENGINEER
LESLIE E. ROBERTSON
No. 34360
UNIVERSITY OF THE STATE OF NEW YORK

DESIGNED

DRAWN F. Smith

REVIEWED E.L.

12-JK2-151