

SKILLING, HELLE, CHRISTIANSEN, ROBERTSON — Structural & Civil Engineers

PROJECT: THE WORLD TRADE CENTER | TITLE: DETAIL OF PLATE GIRDER | DATE: 4-13-68

REVISIONS
1-8-69

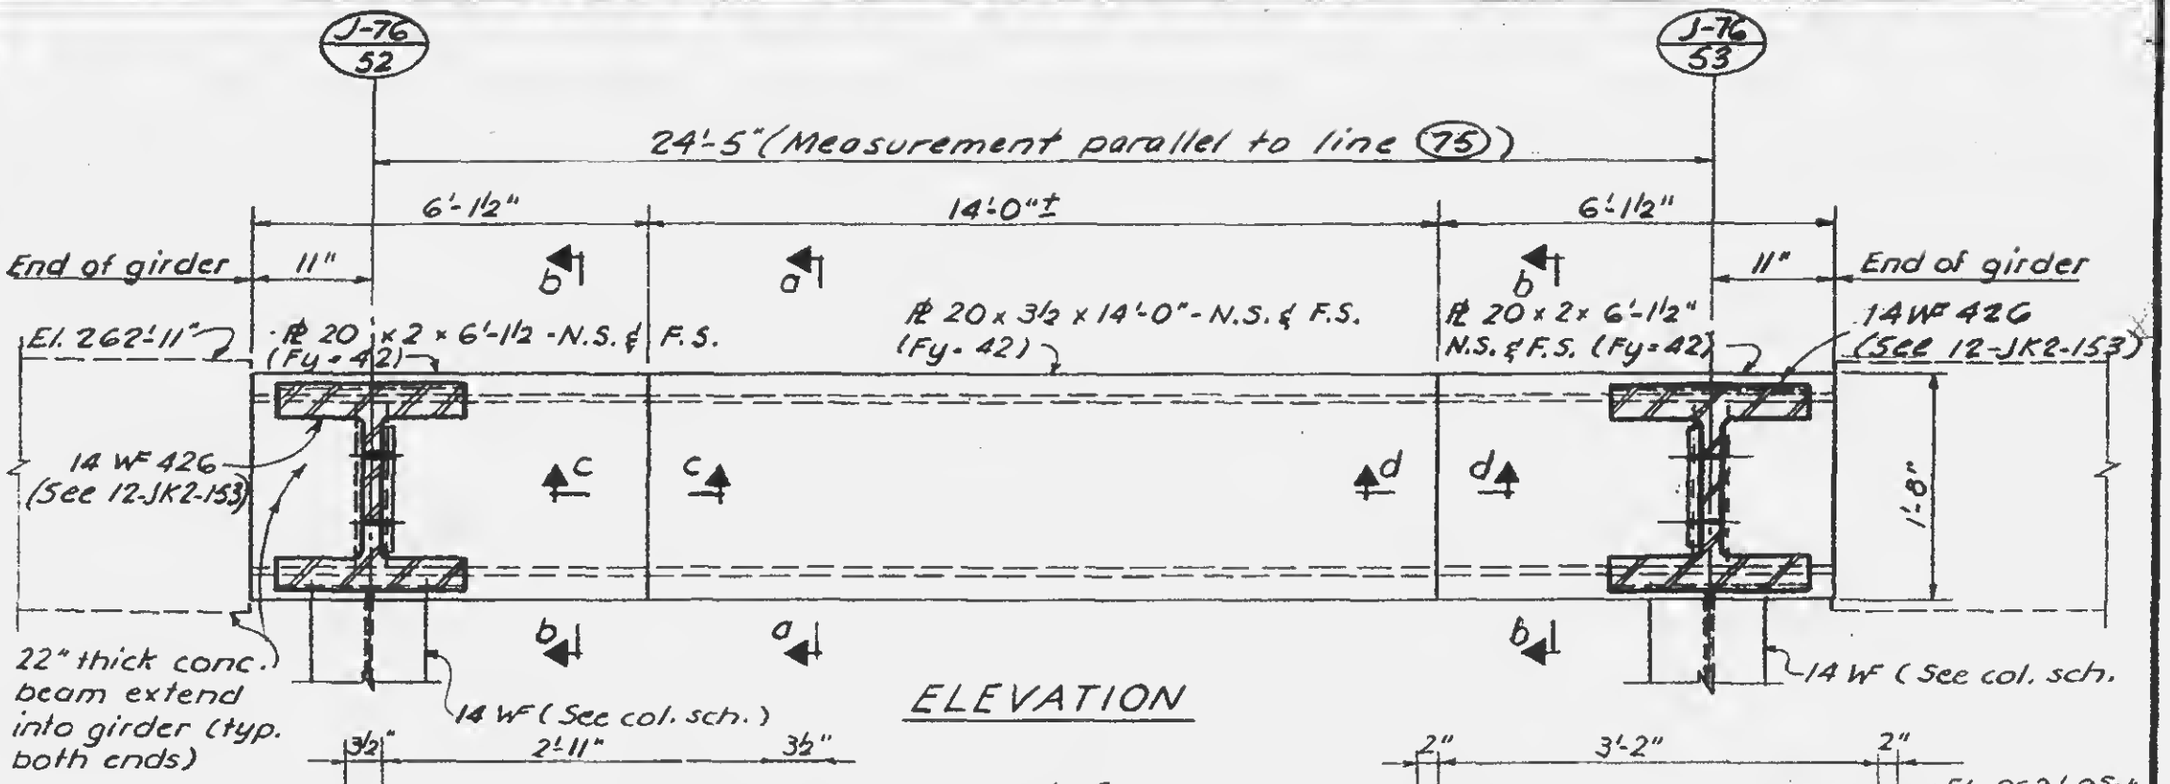


ELEVATION

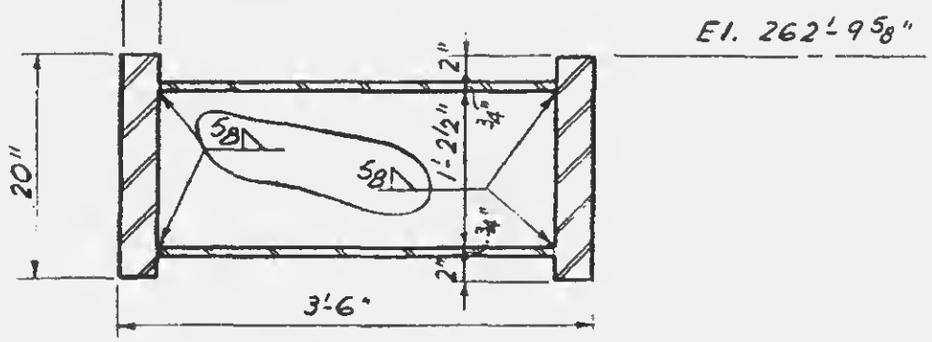


All mat. Fy = 42

Section a-a

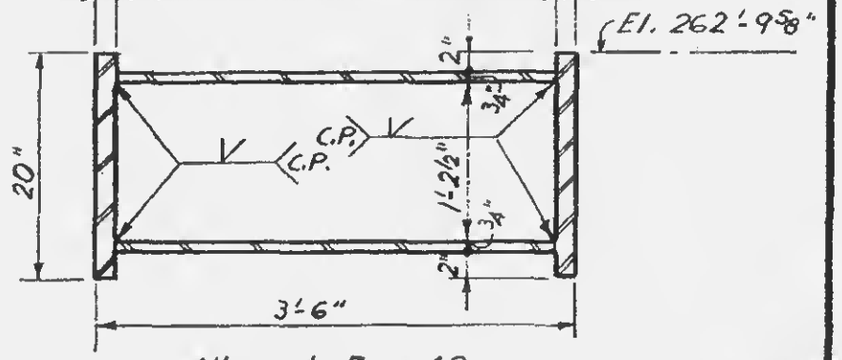

All mat. Fy = 42

Section b-b

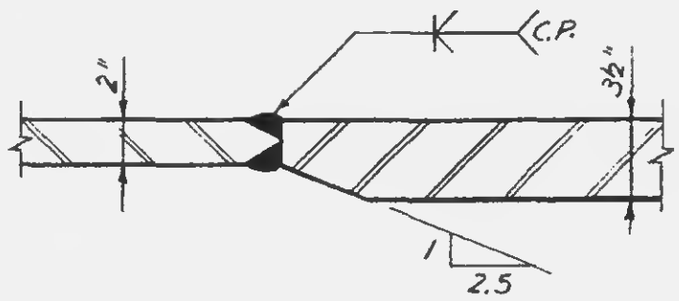

Section c-c (as shown)

Section d-d (opp. hand)

Notes:
1. All welds to be E 70xx.
2. All bolts to be A-325 friction type.
3. See dwg. 12-JK2-153 for connection of 14 WF 426 to girder.

LICENSED PROFESSIONAL ENGINEER — LESLIE E. ROBERTSON — No. 34360 — UNIVERSITY OF THE STATE OF NEW YORK

DESIGNED

DRAWN A.F.

REVIEWED E.L.

12-JK2-152