SKILLING, HELLE, CHRISTIANSEN, ROBERTSON


PROJECT: THE WORLD TRADE CENTER

TITLE: DETAIL OF PLATE GIRDER


DATE: 7-15-68

REVISIONS


1-8-69

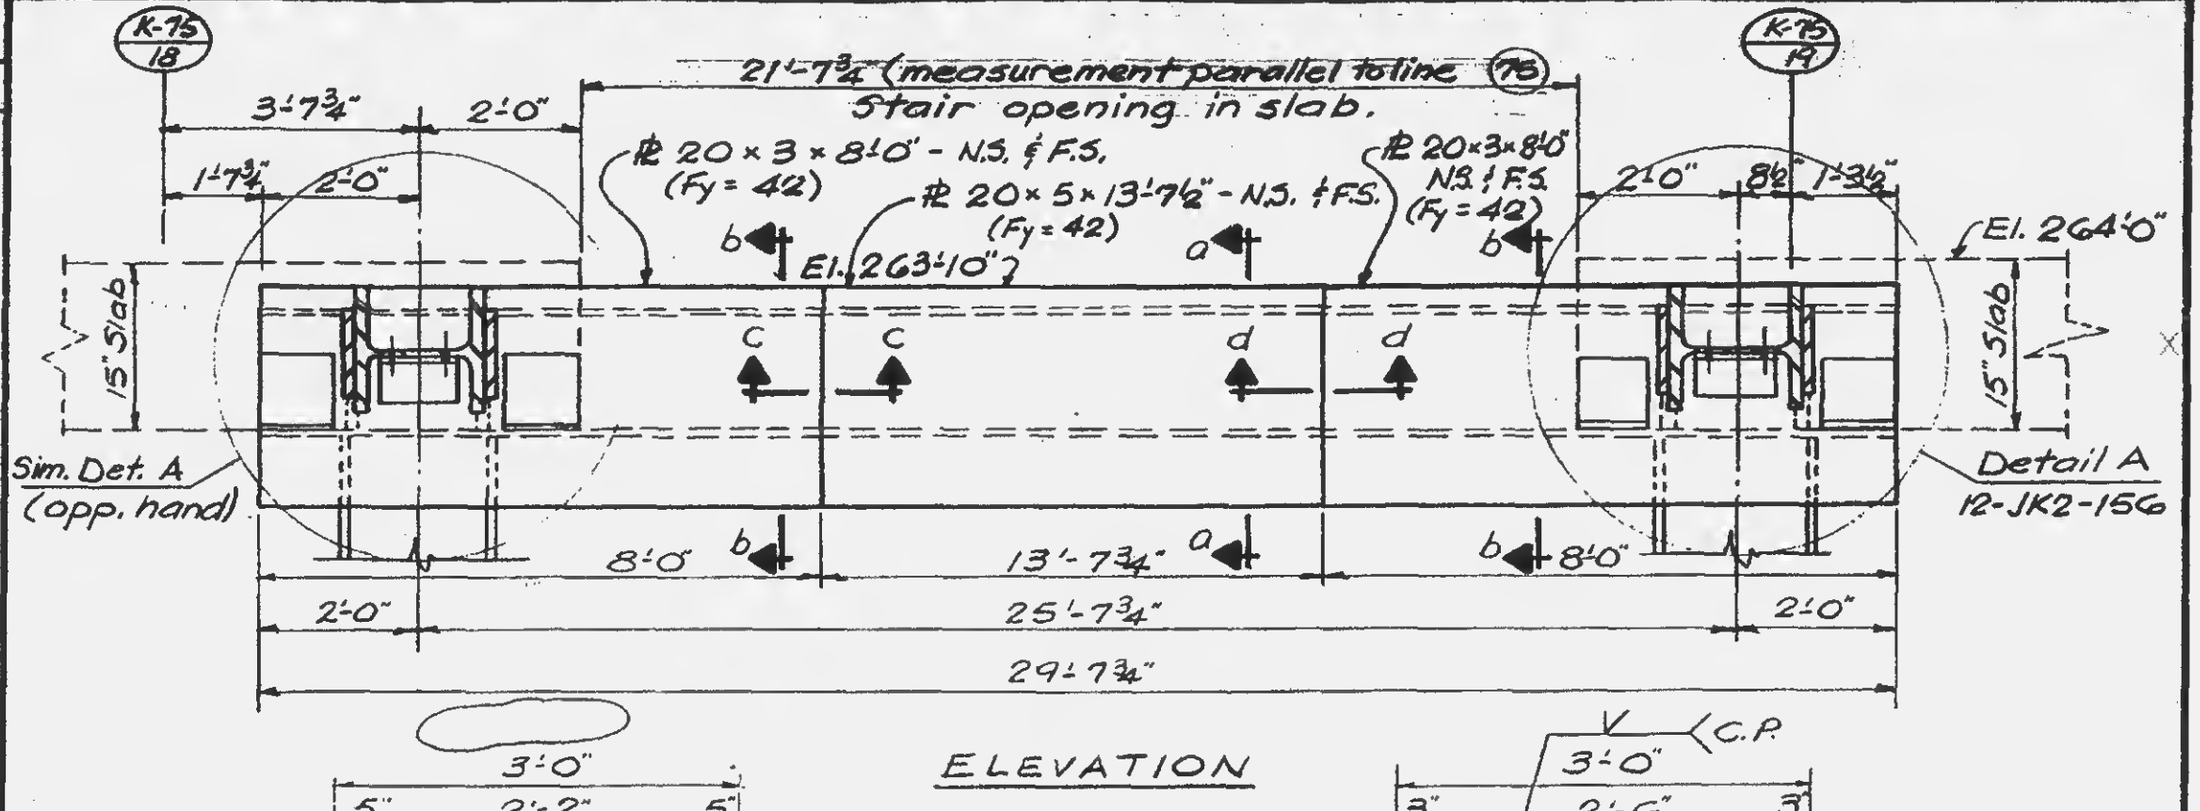


ELEVATION

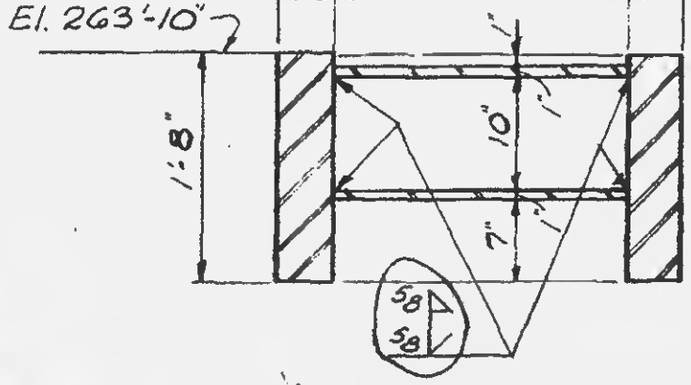

SECTION a-a
(All material, Fy = 42)

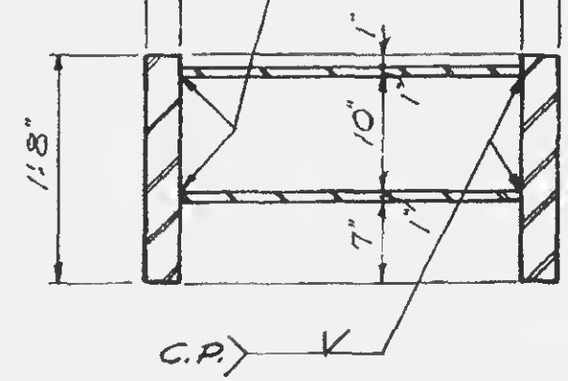

SECTION b-b
(All materials, Fy = 42)

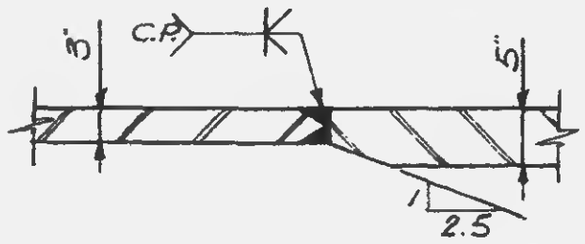

SECTION c-c (As shown)

SECTION d-d (Opp. hand)

Notes :
1. All welds to be E70XX
2. All bolts to be A325 friction type.

LICENSED PROFESSIONAL ENGINEER
LESLIE E. ROBERTSON
No. 34360
UNIVERSITY OF THE STATE OF NEW YORK

DESIGNED

DRAWN
A.F.

REVIEWED
E.L.

12-JK2-155