
11-11-68

REVISIONS

12-3-68

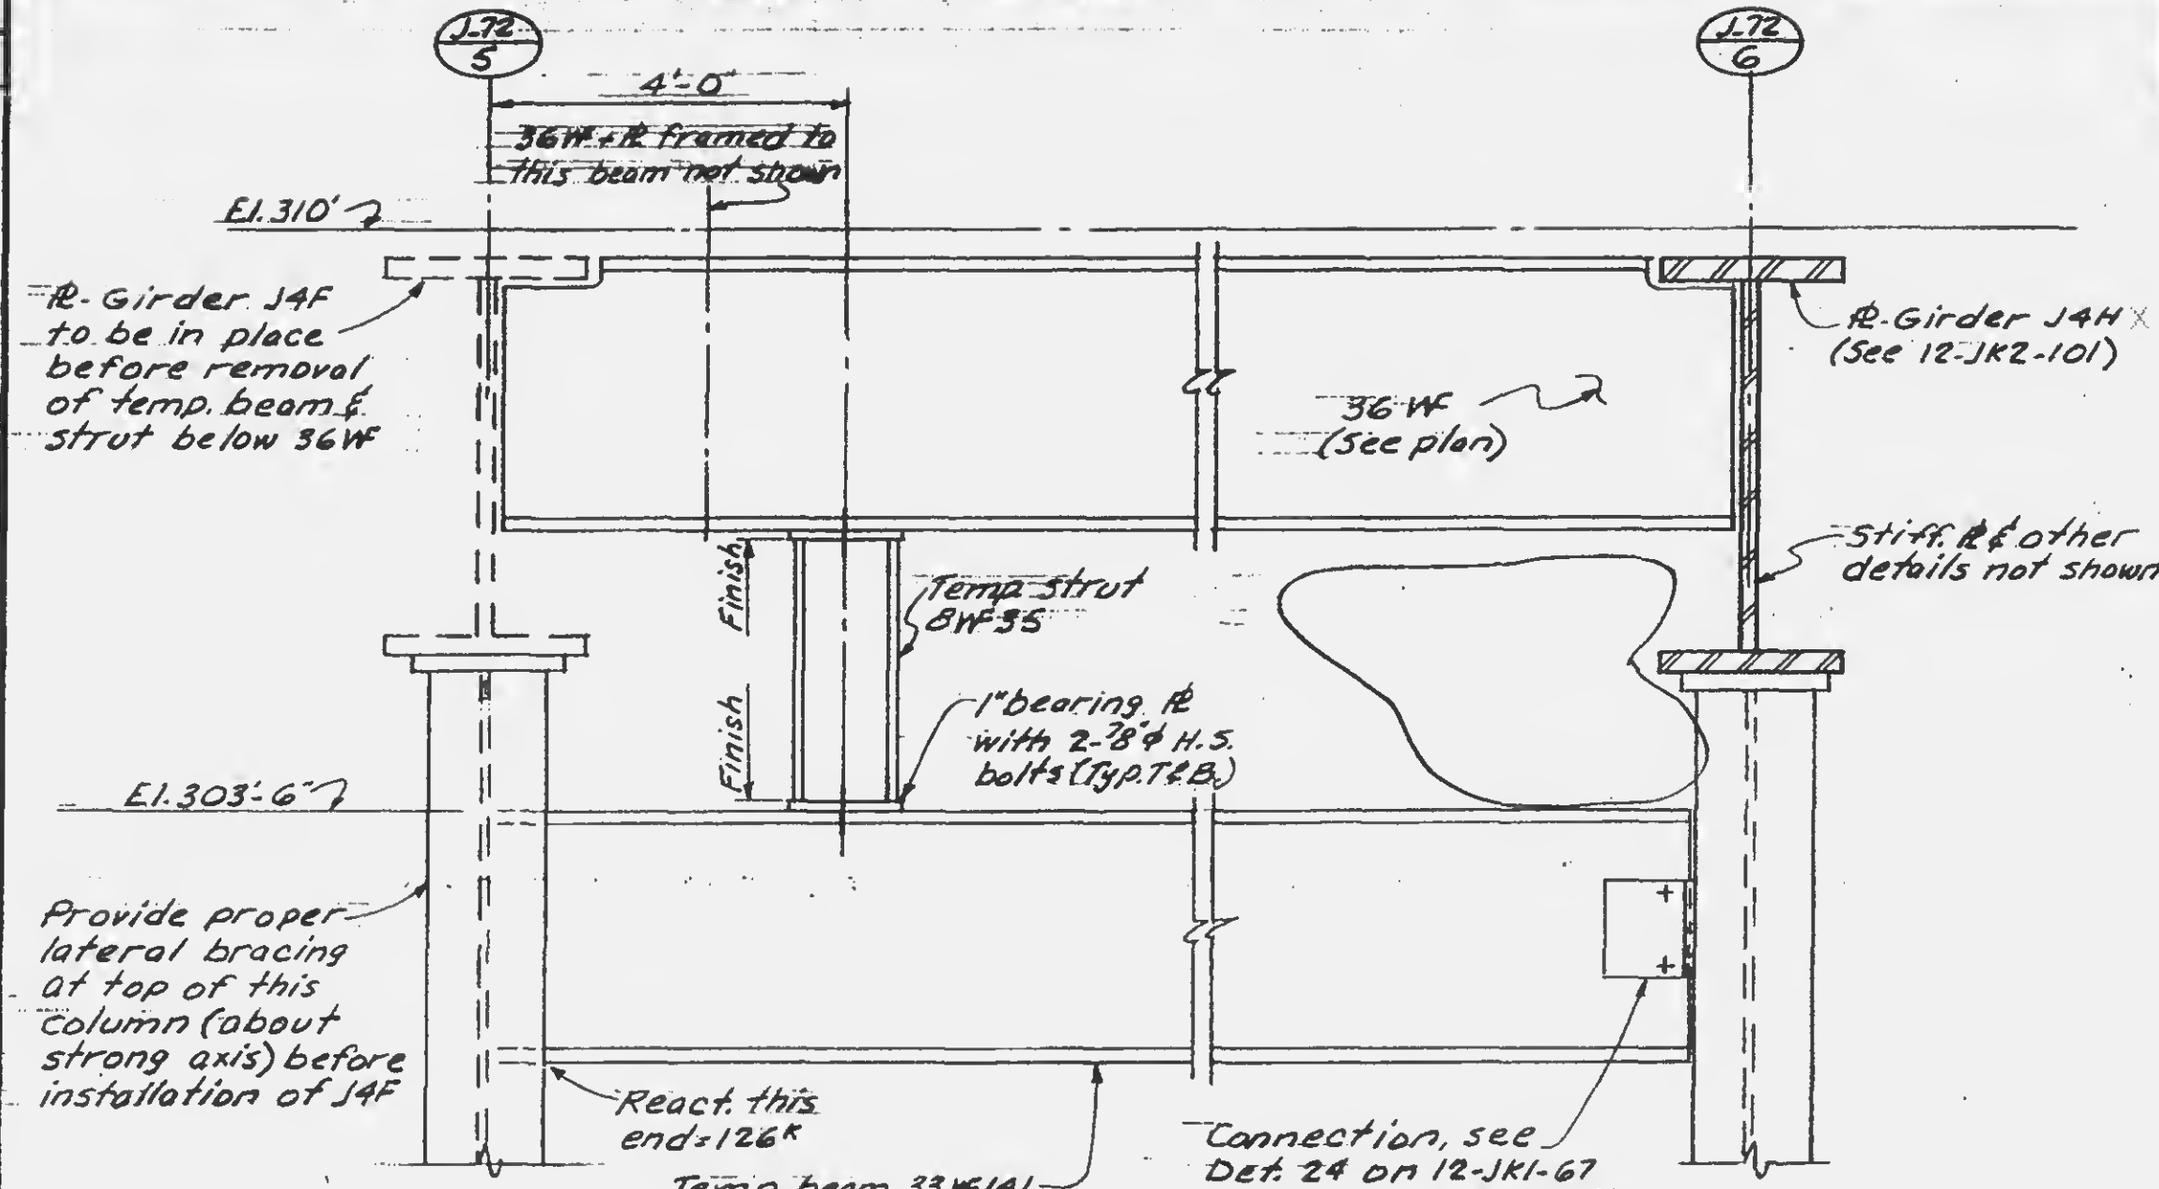

Notes:

1. All bolts to be A-325 friction type.
2. Temp. beam shown is designed for load from El. 310 only. Floor at El. 332 should not be built until 36WF is properly connected to ℄ Girder J4F.

LESLIE E. ROBERTSON
No. 34360
UNIVERSITY OF THE STATE OF NEW YORK
LICENSED PROFESSIONAL ENGINEER

DESIGNED

DRAWN

REVIEWED

12-JK2-159A