

SKILLING, HELLE, CHRISTIANSEN, ROBERTSON

PROJECT THE WORLD TRADE CENTER — DETAIL OF PLATE GIRDER


REVISIONS
1-8-69
4-30-69

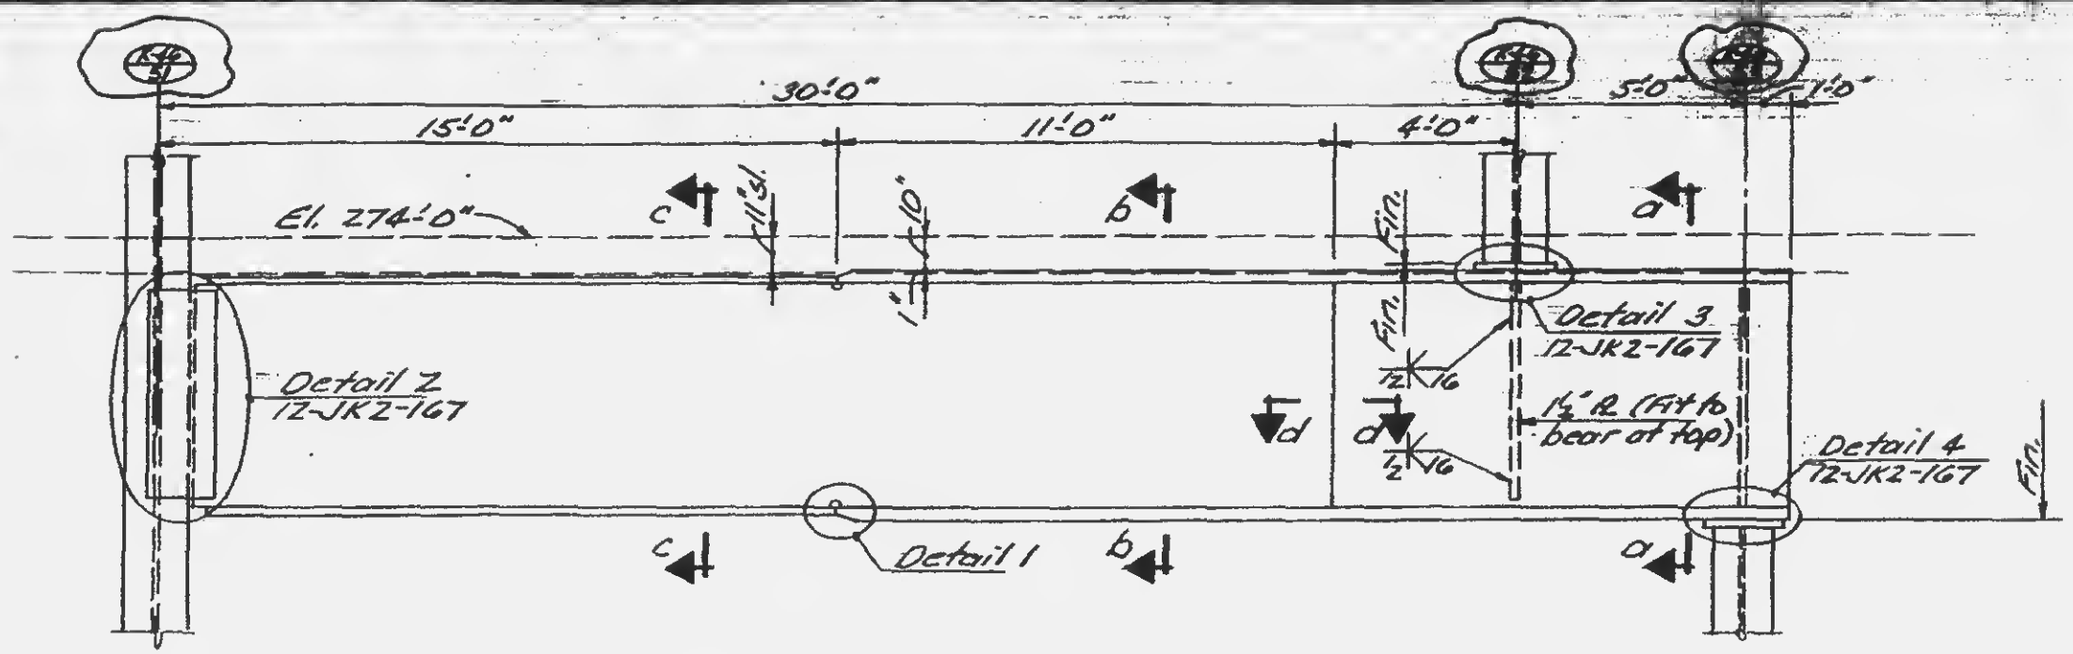


Elevation

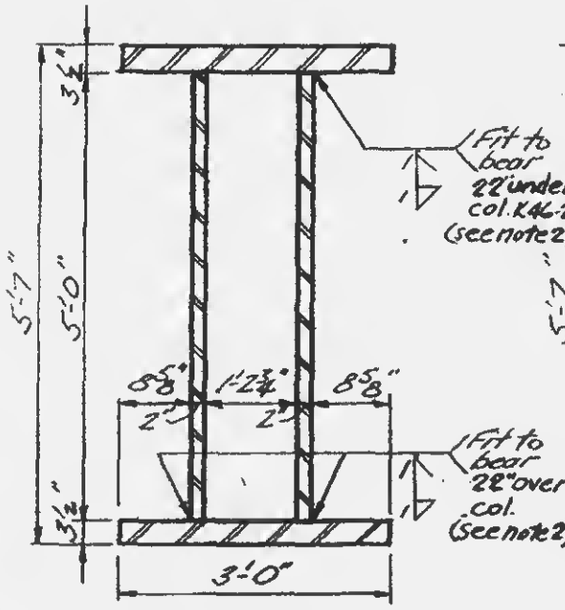


Section a-a

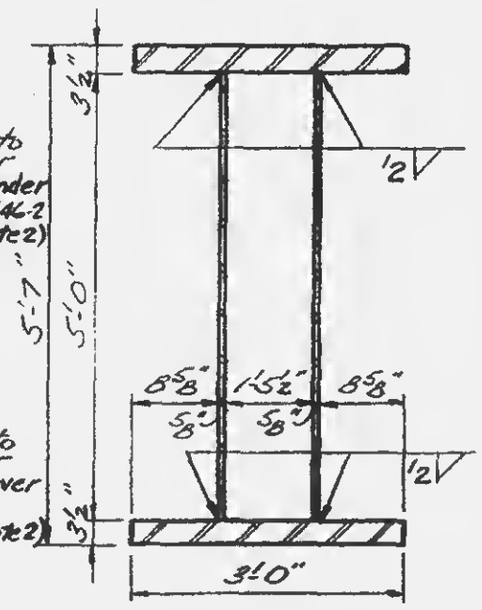


Section b-b

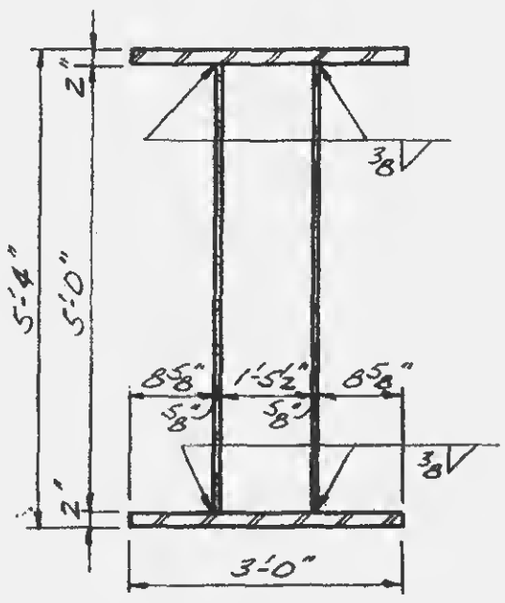

Section c-c

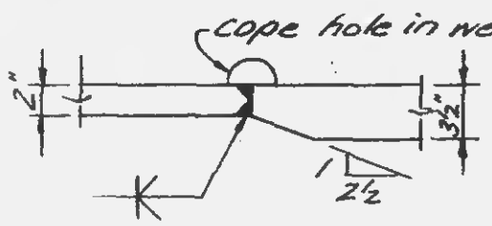

Detail 1

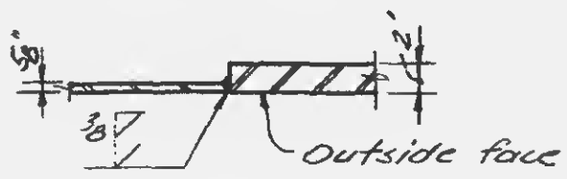

Section d-d

Note:
1. All material to be Fy42.
2. At contractor's option to use complete penetration weld 22" of column.

LICENSED PROFESSIONAL ENGINEER
LESLIE E. ROBERTSON
No. 34360
UNIVERSITY OF THE STATE OF NEW YORK

DESIGNED

DRAWN
A.F.

REVIEWED
E.L.

12-JK2-166