

SKILLING, HELLE, CHRISTIANSEN, ROBERTSON — Structural & Civil Engineers

PROJECT THE WORLD TRADE CENTER | TITLE DETAIL OF PLATE GIRDER | DATE 12-17-68


REVISIONS
2-19-69

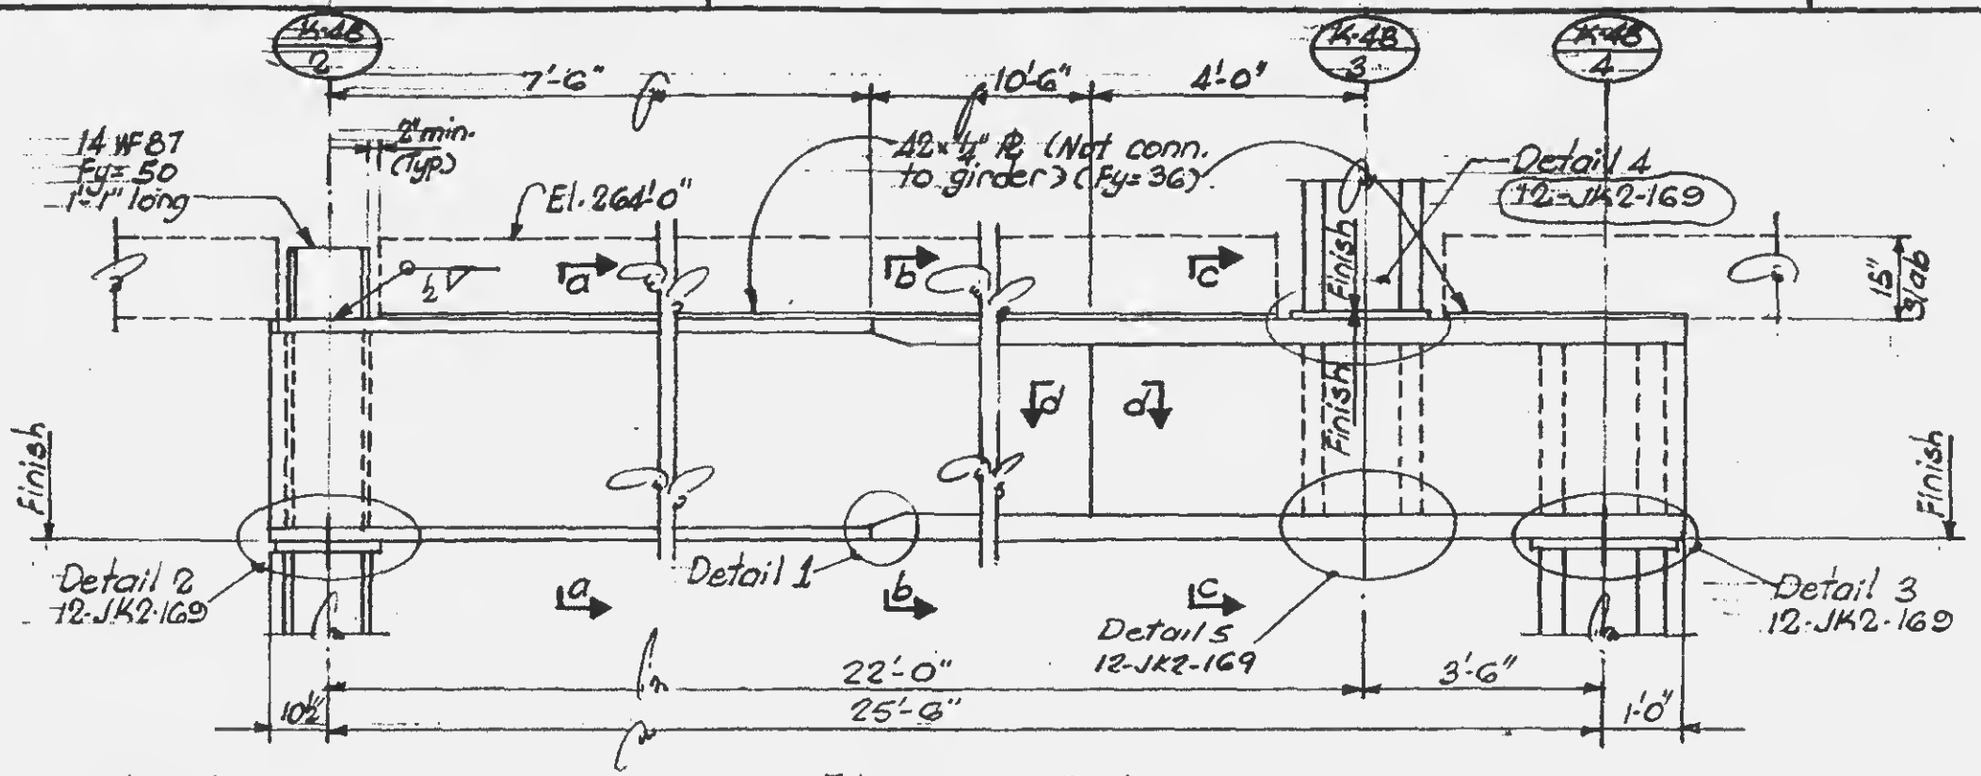


ELEVATION

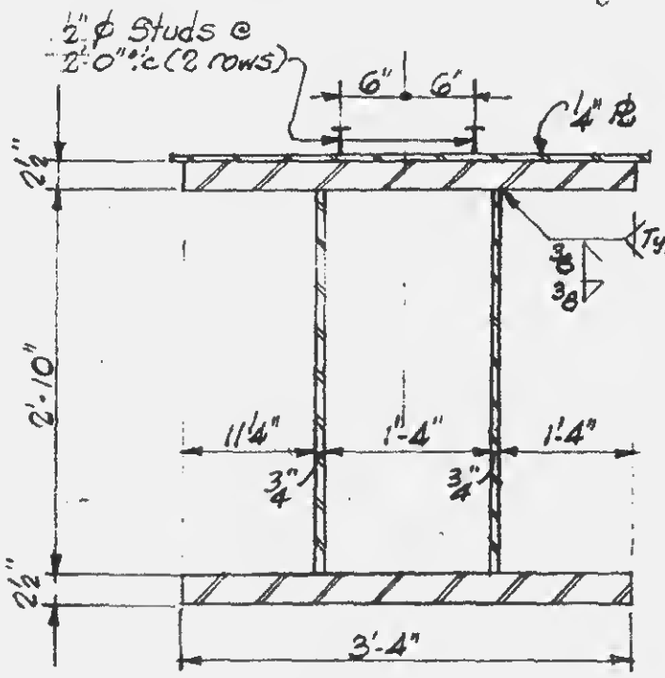


Section a-a

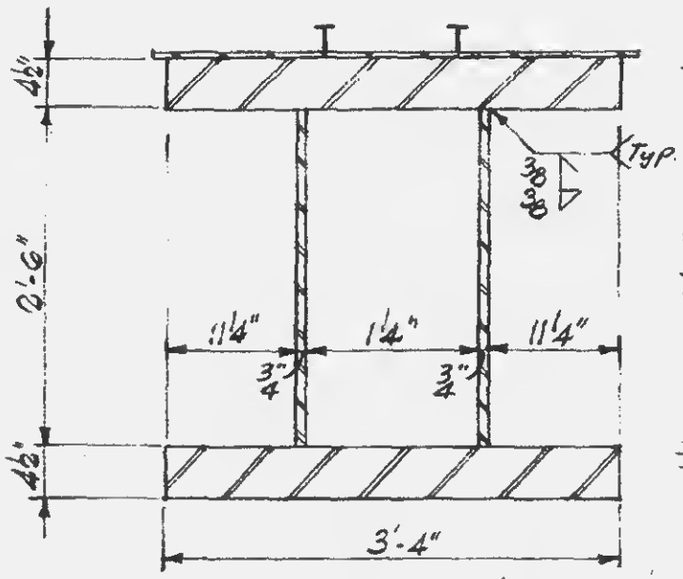

Section b-b

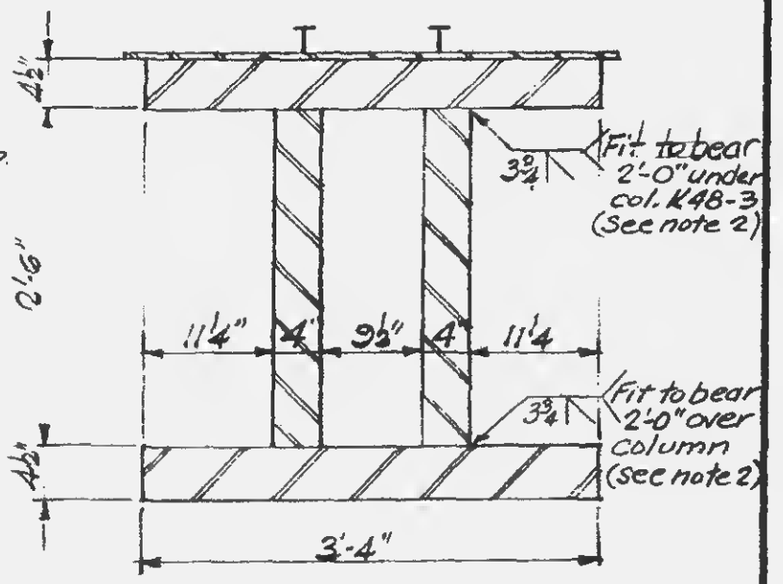

Section c-c

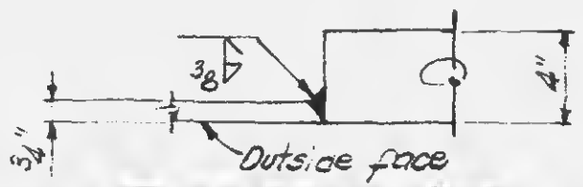

Section d-d



Detail 1

NOTE:
1. All material to be Fy=42 unless noted.
2. At contractor's option to use complete penetration weld 2'-0" at column

DESIGNED
DRAWN S.C.
REVIEWED E.L.

12-JK2-168