

SKILLING, HELLE, CHRISTIANSEN, ROBERTSON — Structural & Civil Engineers

PROJECT: THE WORLD TRADE CENTER | TITLE: DETAILS OF PLATE GIRDER | DATE: 3-21-69


REVISIONS

5-29-69

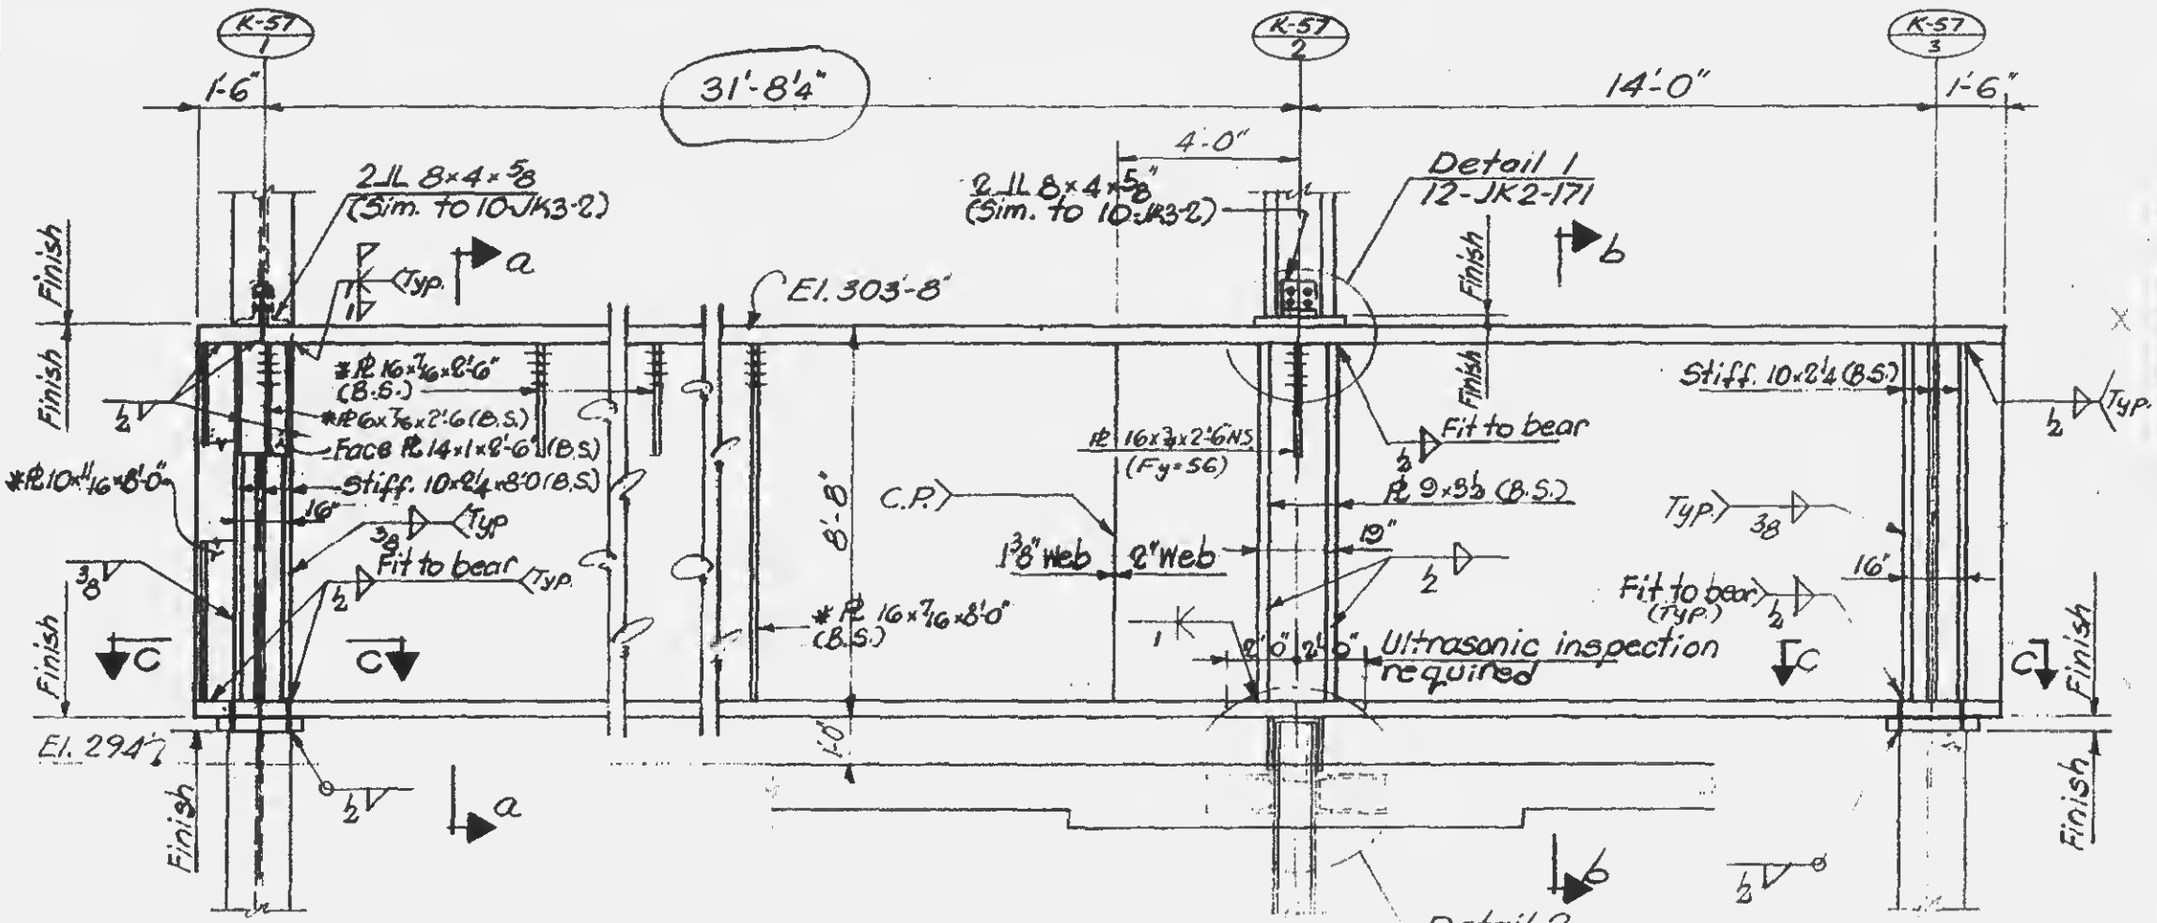

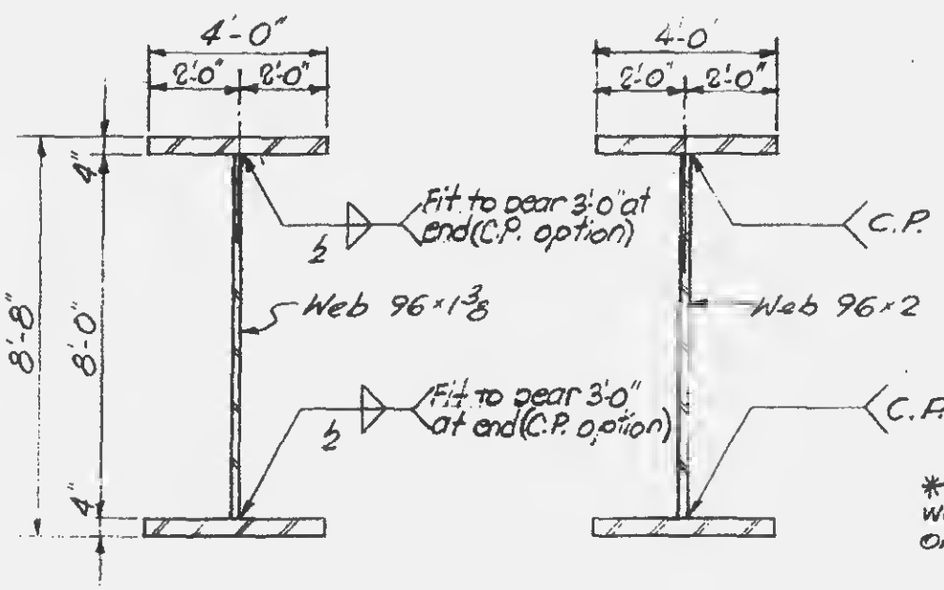

Section a-a — Section b-b

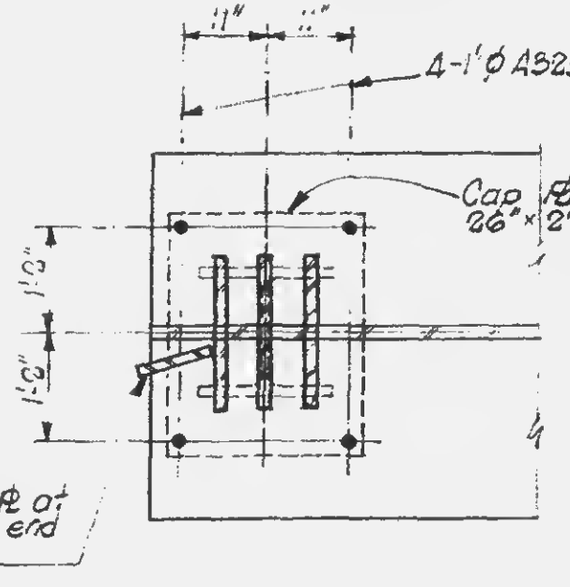

Section c-c

Notes:
1. * PL skewed to line up with supported beam. Detail similar to 12-JK2-111 & 112.
2. All material to have Fy=42 K.S.I except as noted.
3. All welds to be E70xx.

LICENSED PROFESSIONAL ENGINEER — LESLIE E. ROBERTSON — No. 34360 — UNIVERSITY OF THE STATE OF NEW YORK

DESIGNED: J. Hufnagel
DRAWN: J. Gricius
REVIEWED: E.L.

12-JK2-170