


SKILLING, HELLE, CHRISTIANSEN, ROBERTSON — Structural & Civil Engineers

PROJECT: THE WORLD TRADE CENTER | TITLE: DETAILS OF PLATE GIRDER | DATE: 3-12-69

REVISIONS
3-21-69

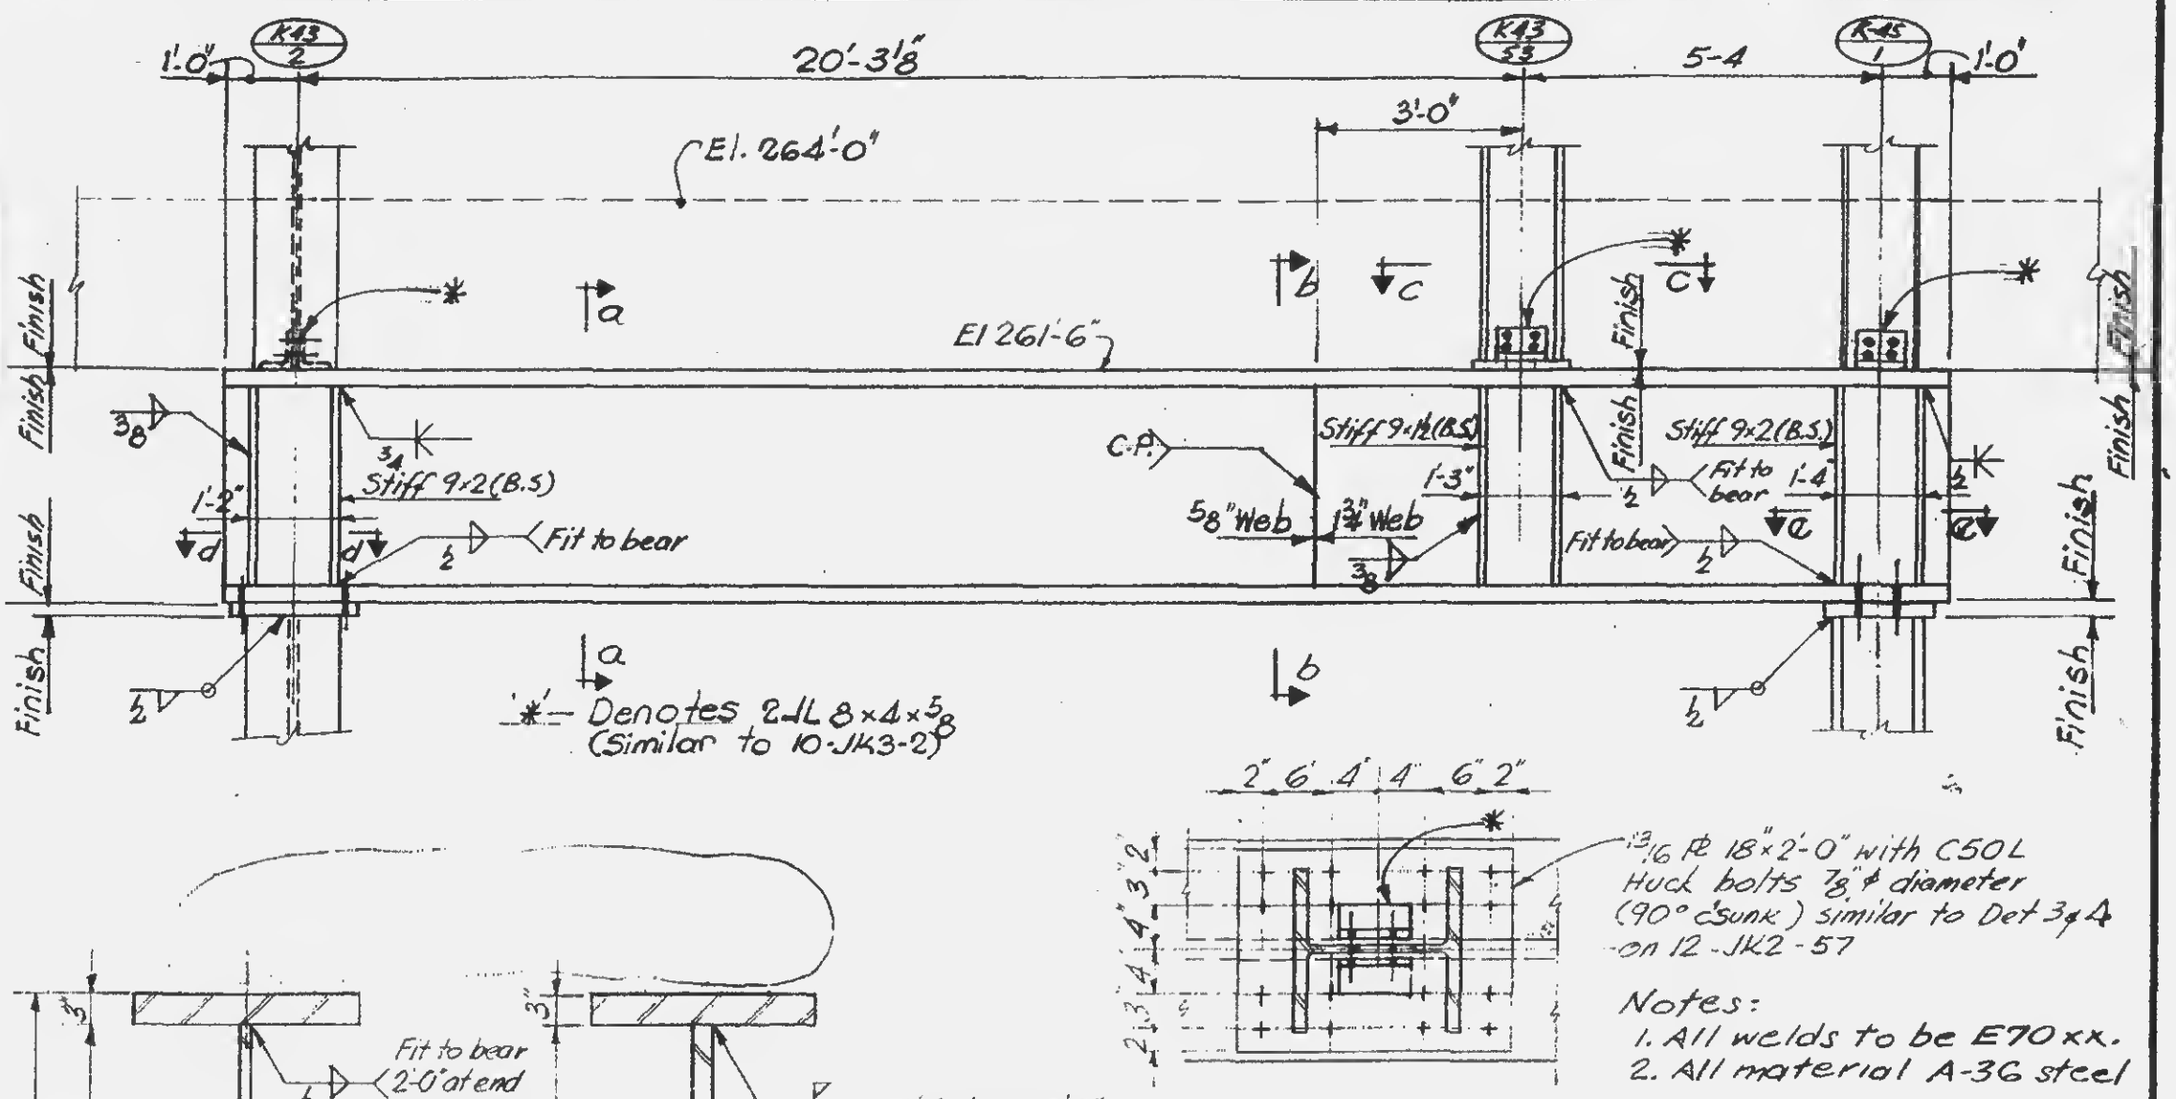

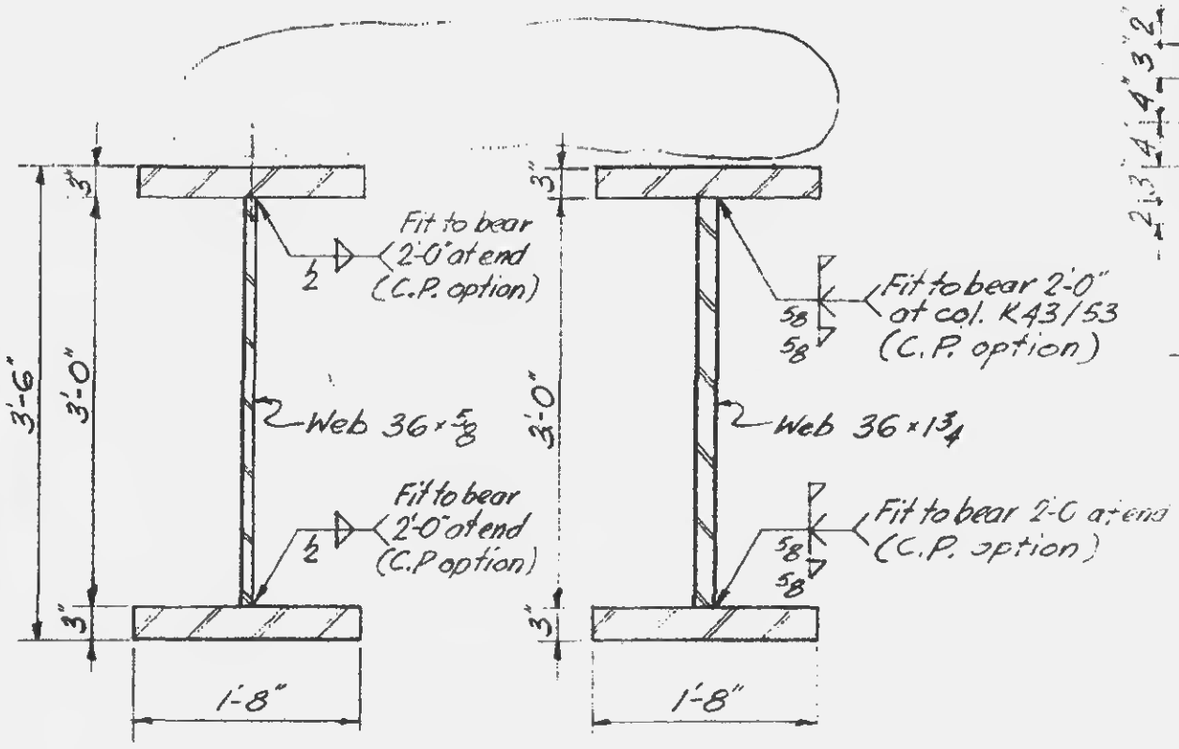

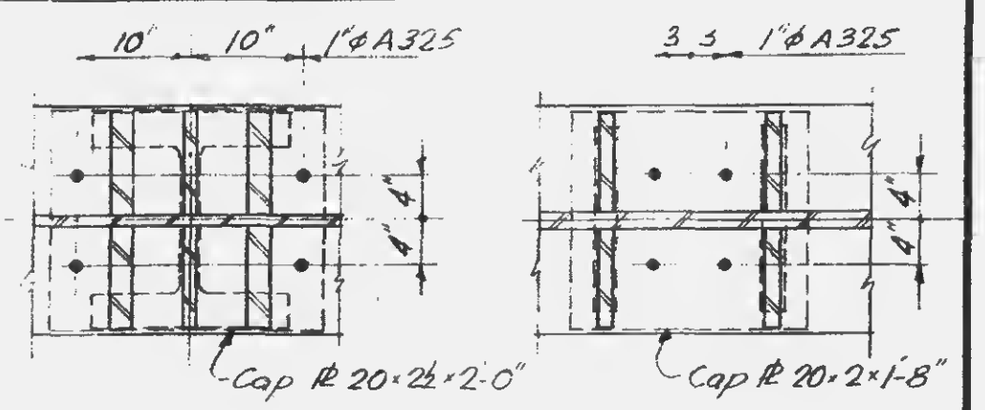

Section a-a | Section b-b | Section c-c | Section d-d | Section e-e

LICENSED PROFESSIONAL ENGINEER — LESLIE E. ROBERTSON — No. 34360 — UNIVERSITY OF THE STATE OF NEW YORK

DESIGNED Hufnagel
DRAWN J. Gricius
REVIEWED E.L.

12-JK2-172